

Alex Scofield

Architecture

- 4. Sycamore ADU ★
- 5. Habitat Tiny Shed ★
- 6. Habitat Residential Home ★
- 7. AK Tiny Home
- 8. Allied Health Building
- 9. Barndominium Build
- 10. Livermore Fire Station

Interior Design

- 12. Mr. Smile ★
- 13. West Loft
- 14. Otterbox
- 15. The Gatsby
- 16. Knots Shop

Other Projects


- 18. Entertainment Deck ★
- 19. Okef Landscape
- 20. NOCO Marine Barge
- 21. Lake Deck
- 22. The Phoenix
- 23. Capen Landscape

Architecture


Sycamore ADU



I was hired to create Accessory Dwelling Unit plans with a two stall garage and apartment above. Located next to an existing house and requested to make the garage accessible to the primary building and ADU.

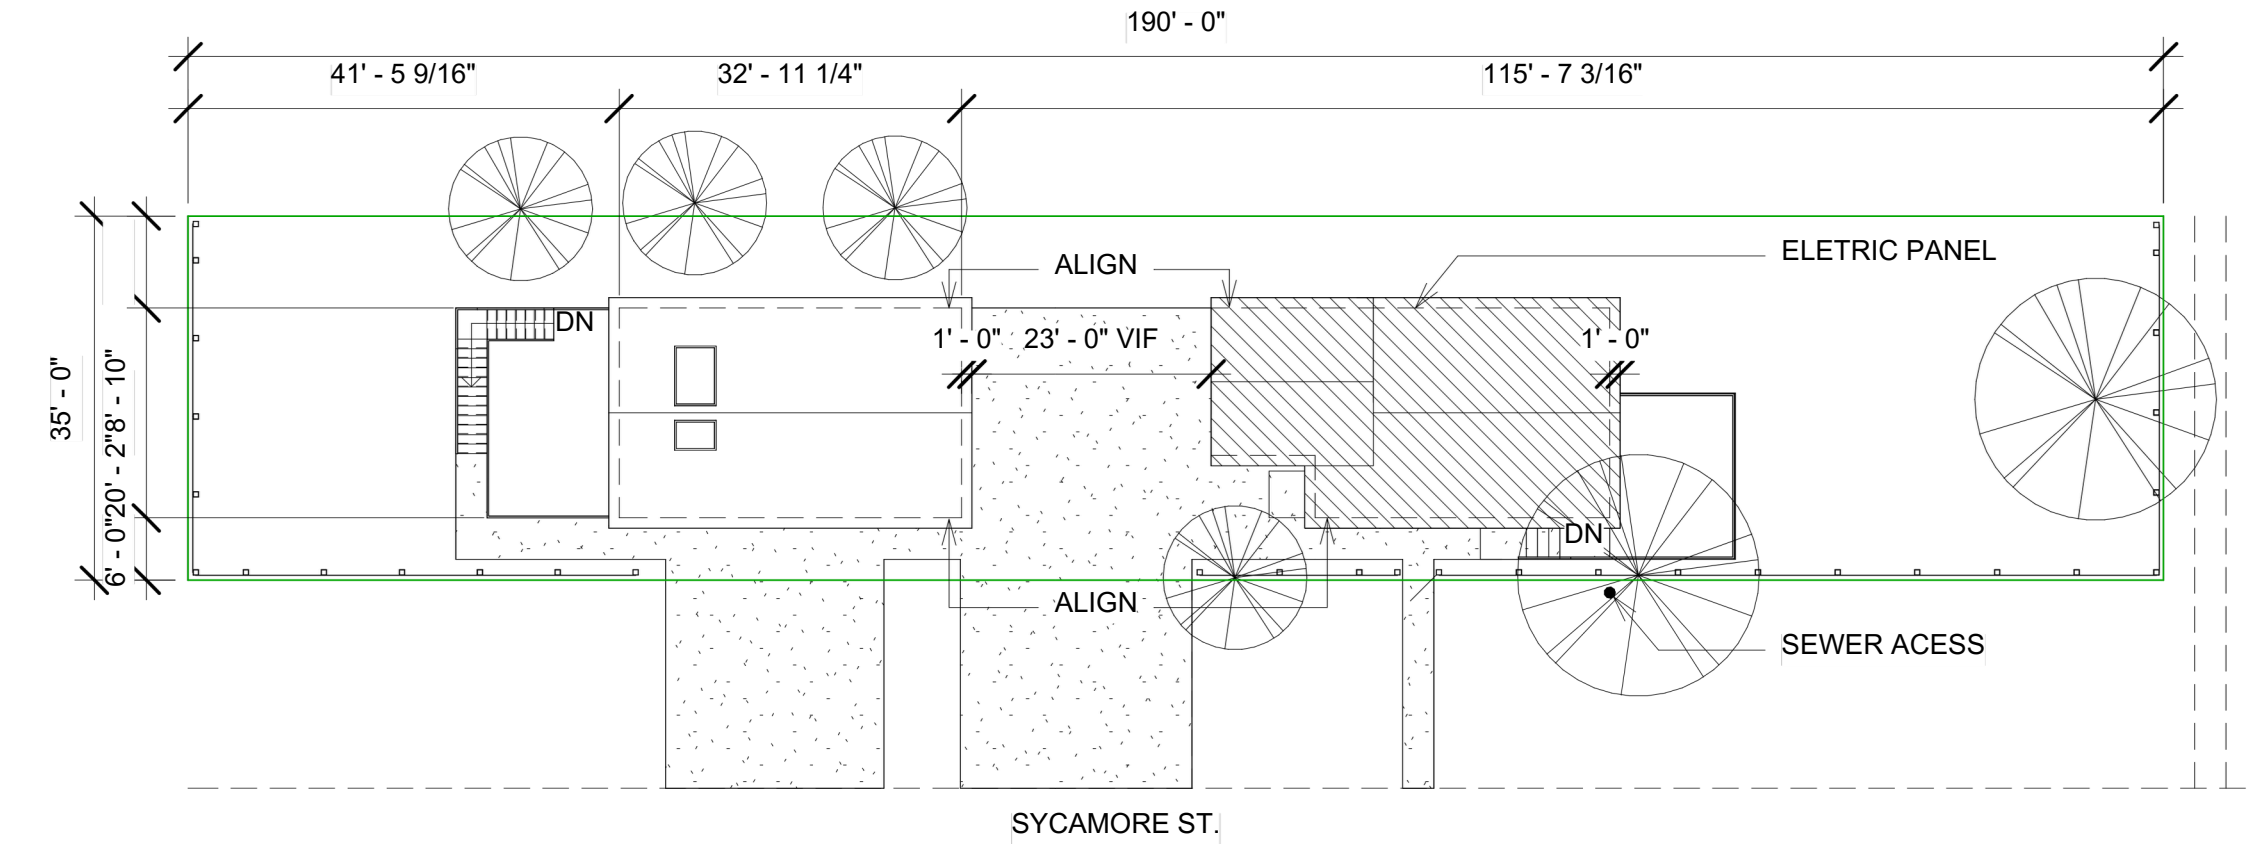

1 Proposed Site Plan
1" = 20'-0"

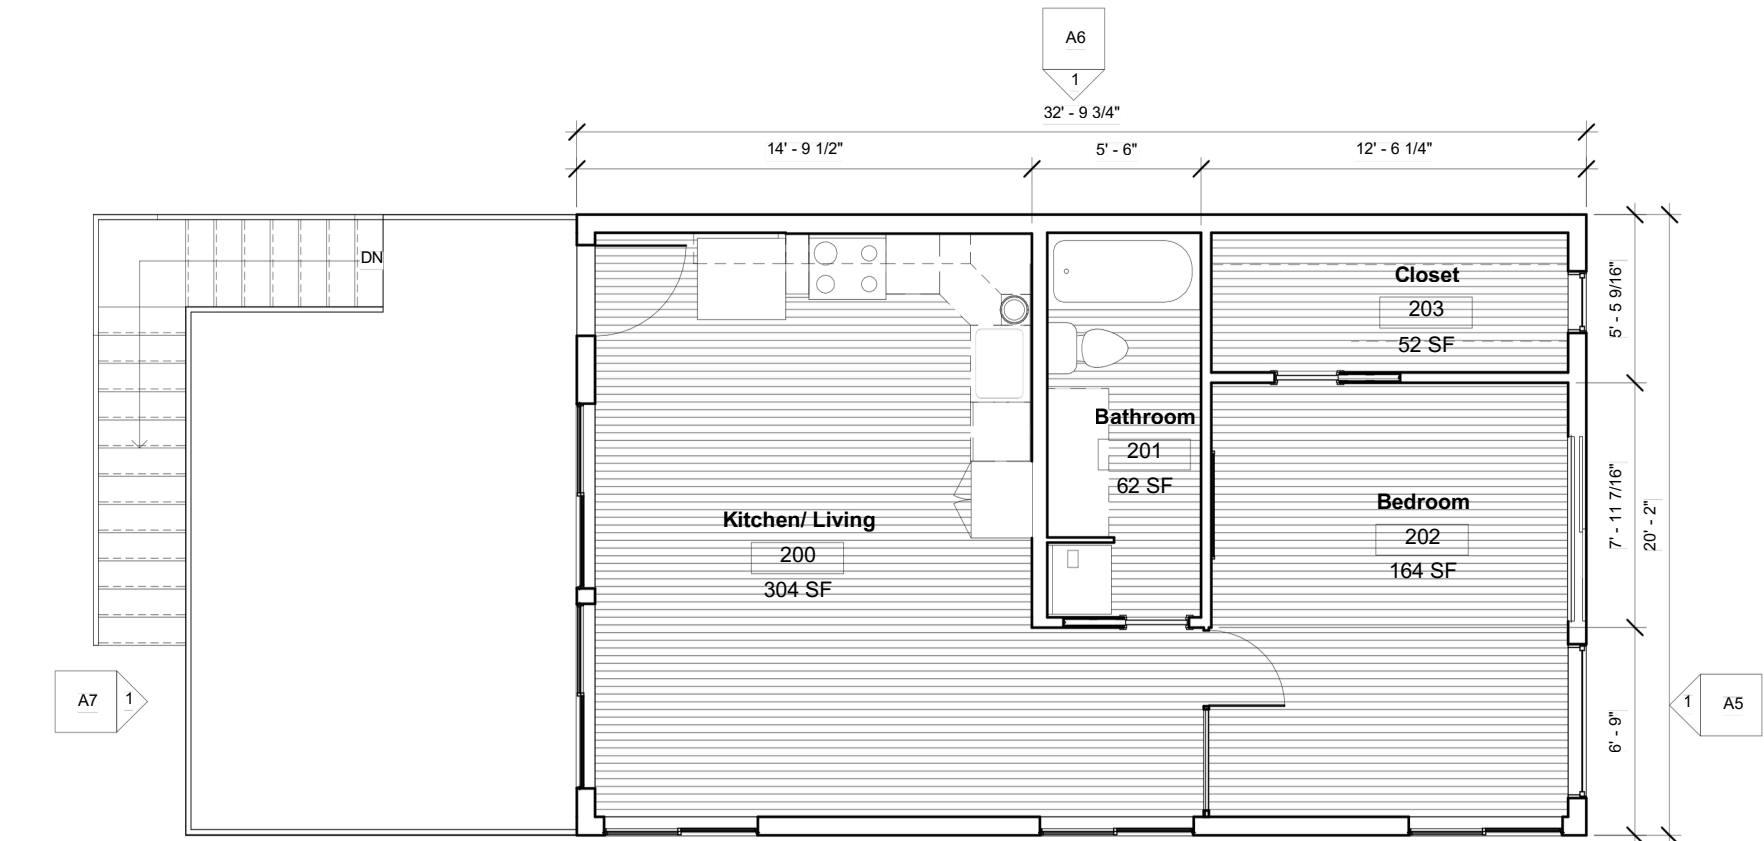


Habitat Tiny Shed



In my capstone class, we designed & built a tiny shed. We were given square feet, height requirements, and challenged to use up materials from the Habitat for Humanity lot. I was tasked to draft the plans.



③ Tiny Shed 3D View
1/2" = 1'-0"

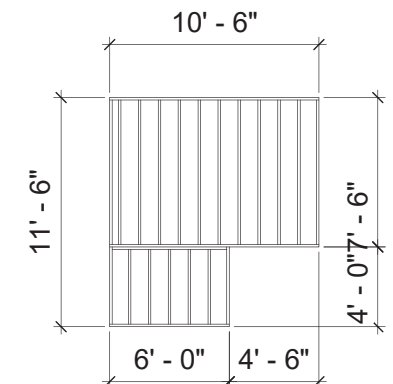

④ Detail Drawing
1/4" = 1'-0"




② West Elevation
1/2" = 1'-0"



⑥ South Elevation
1/2" = 1'-0"










① East Elevation
1/2" = 1'-0"

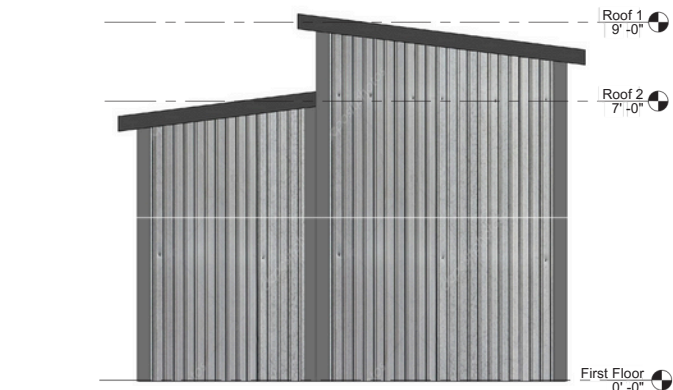

⑤ North Elevation
1/2" = 1'-0"



Concept Designs

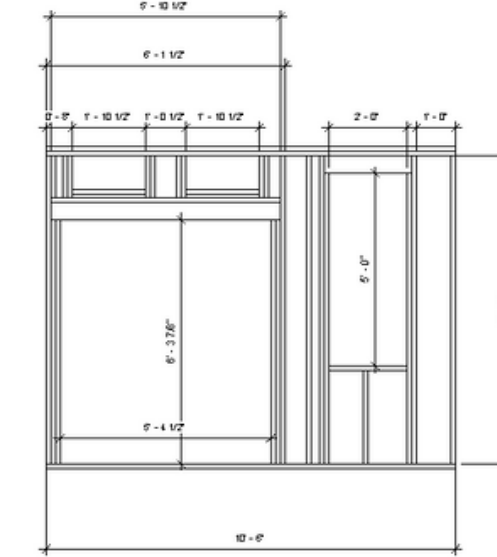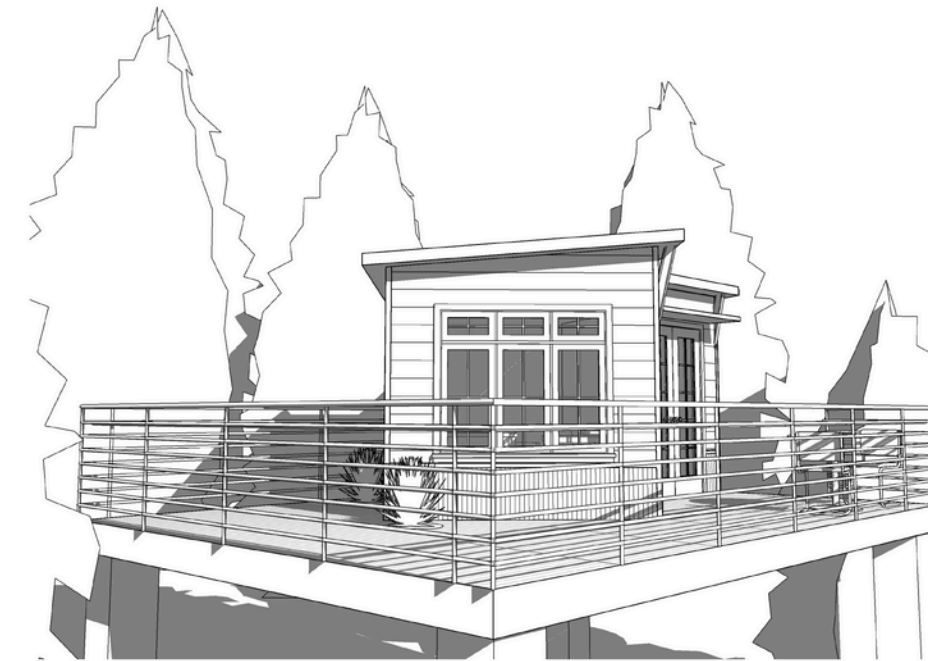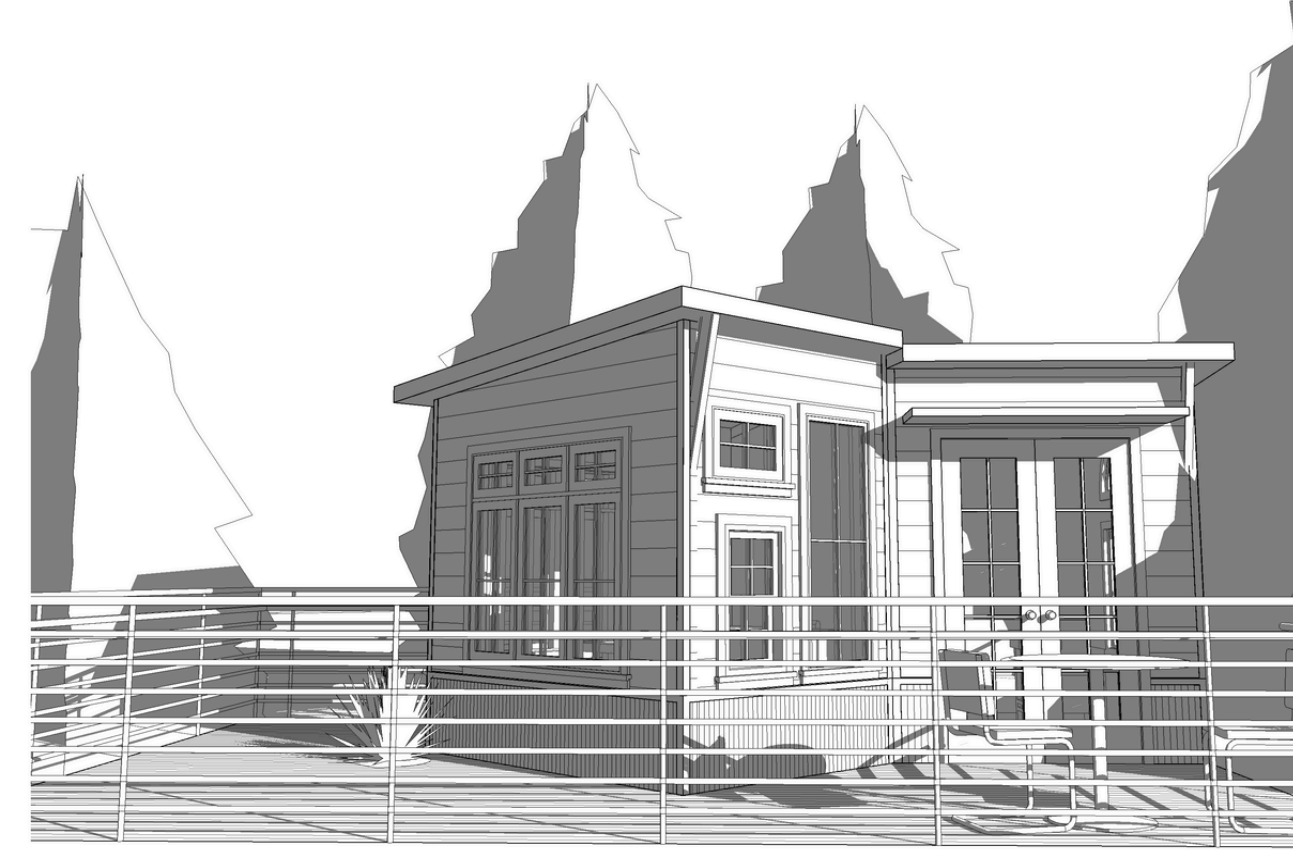

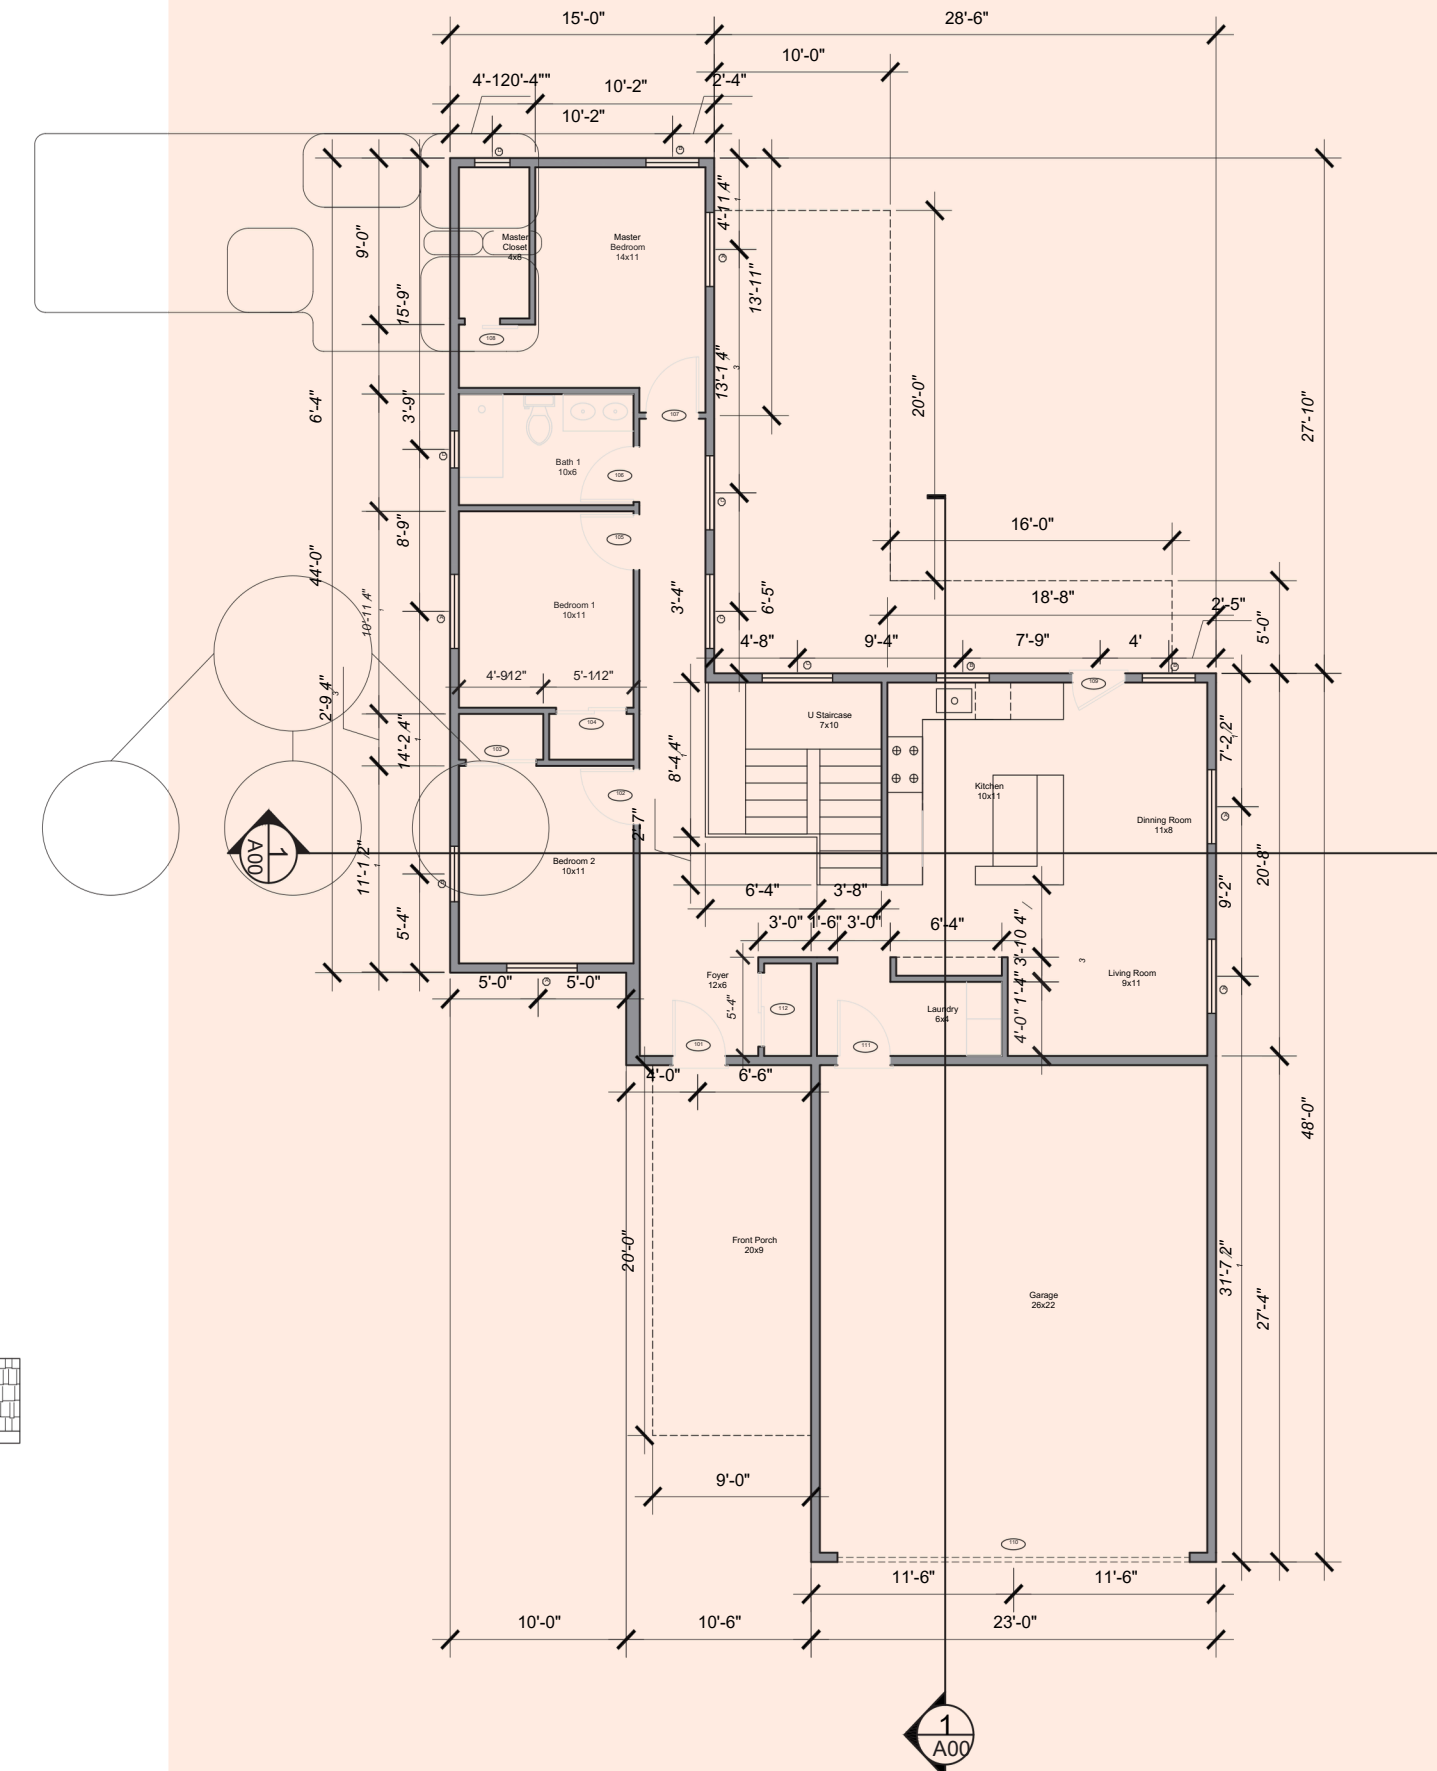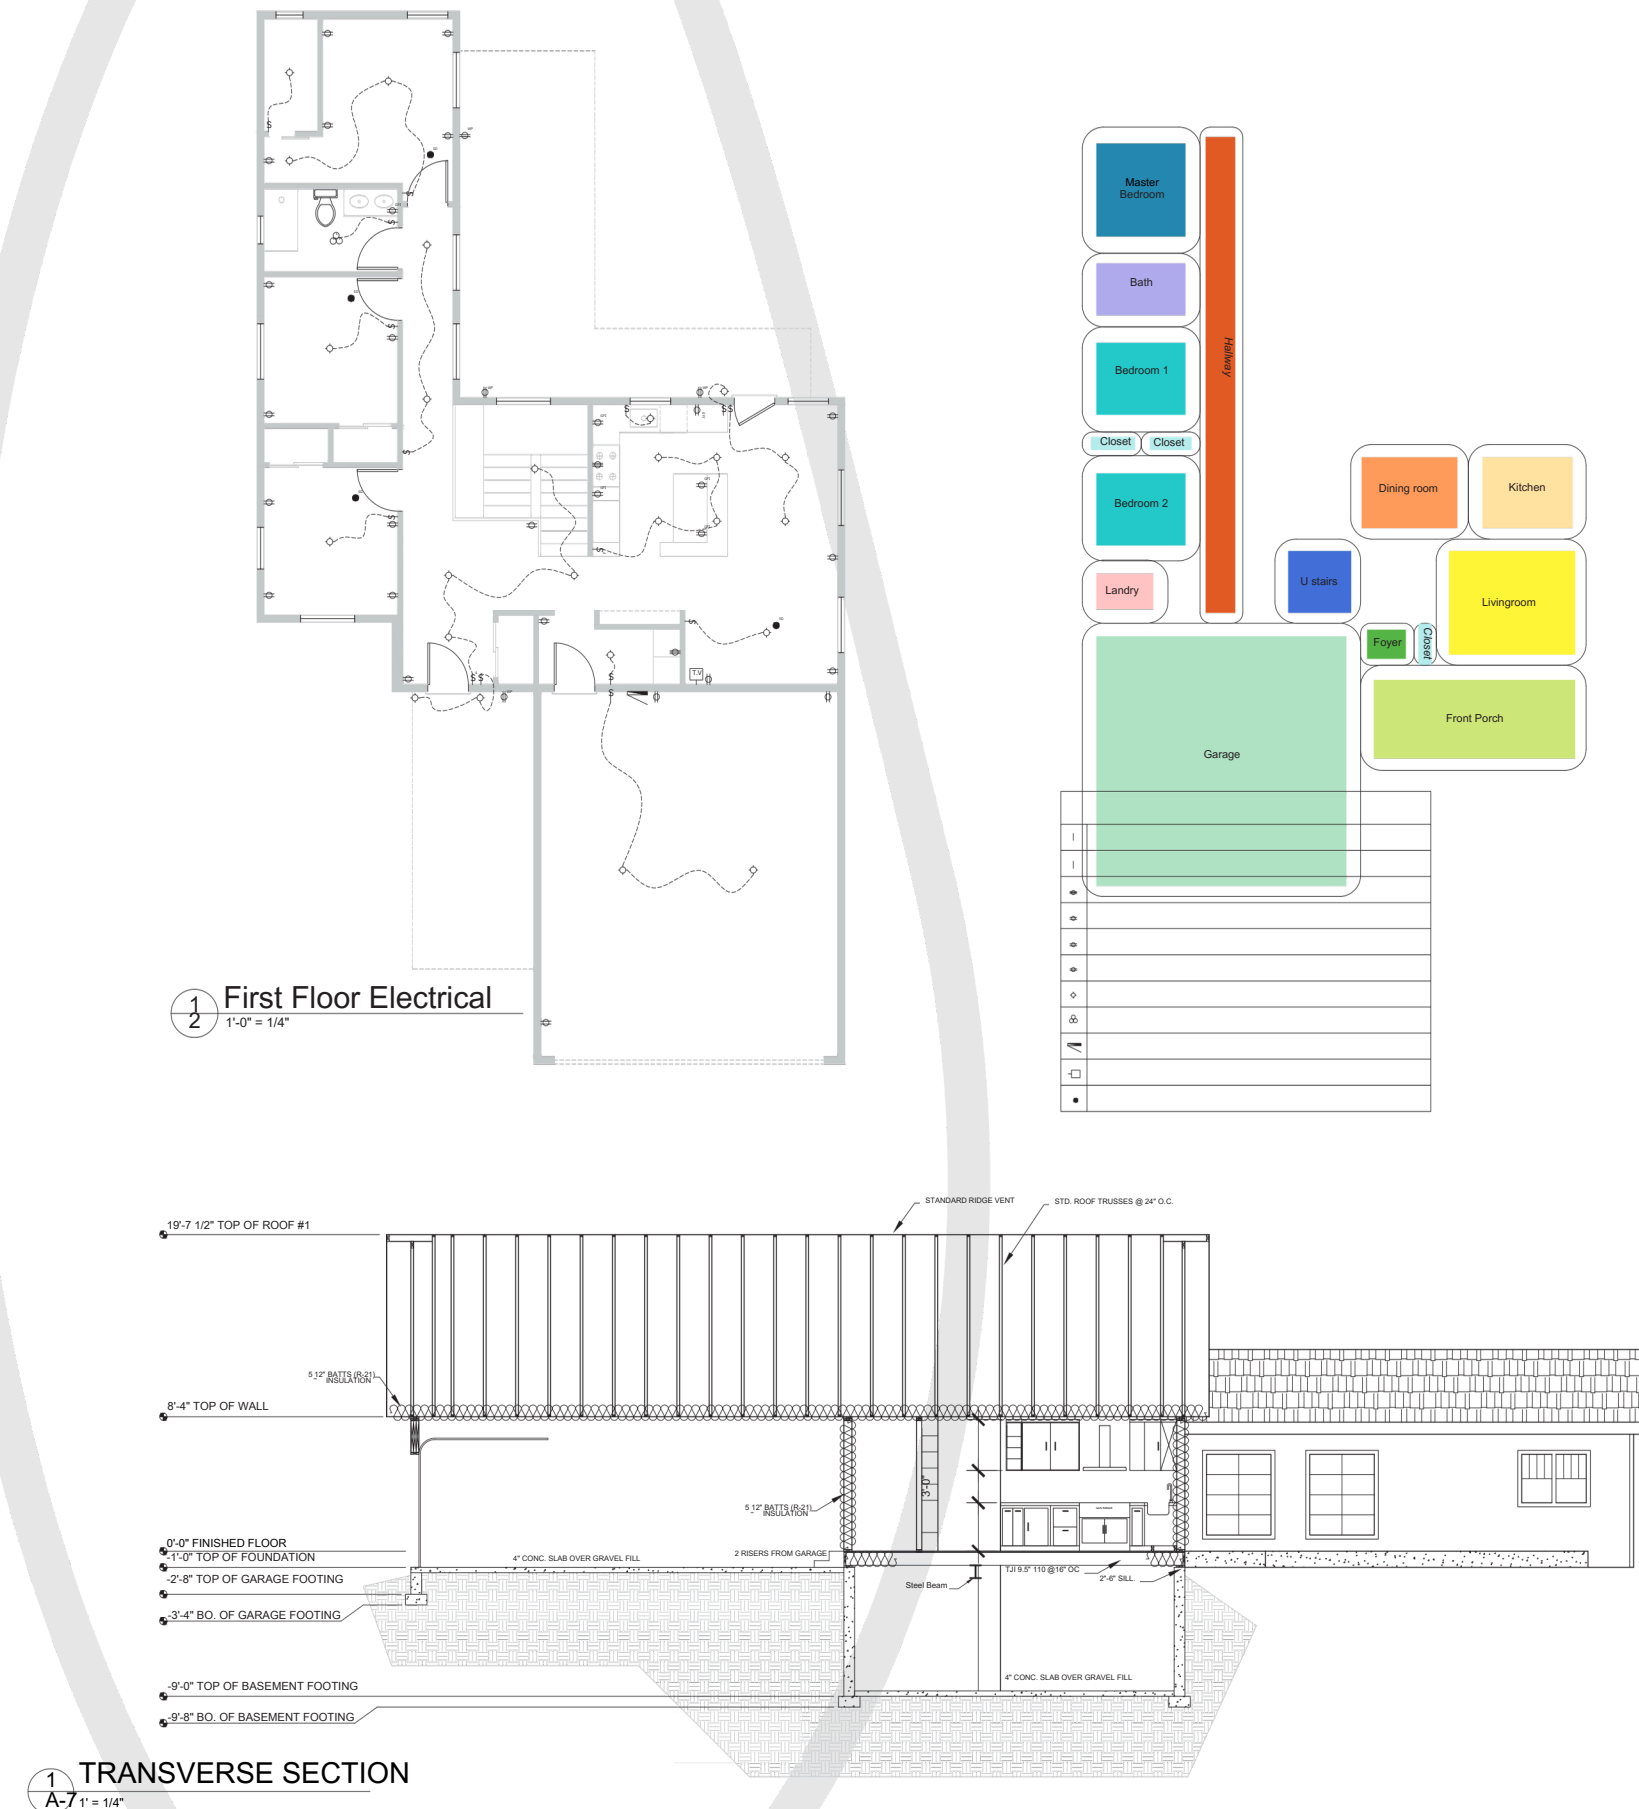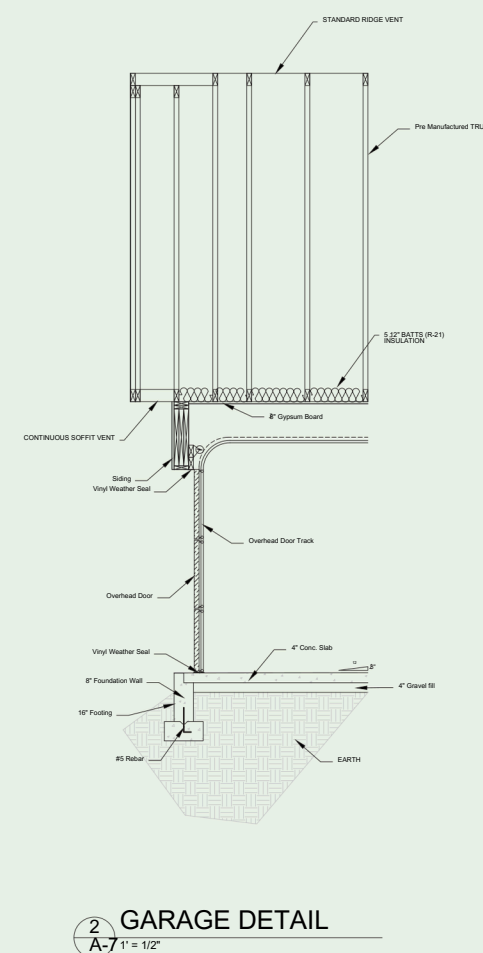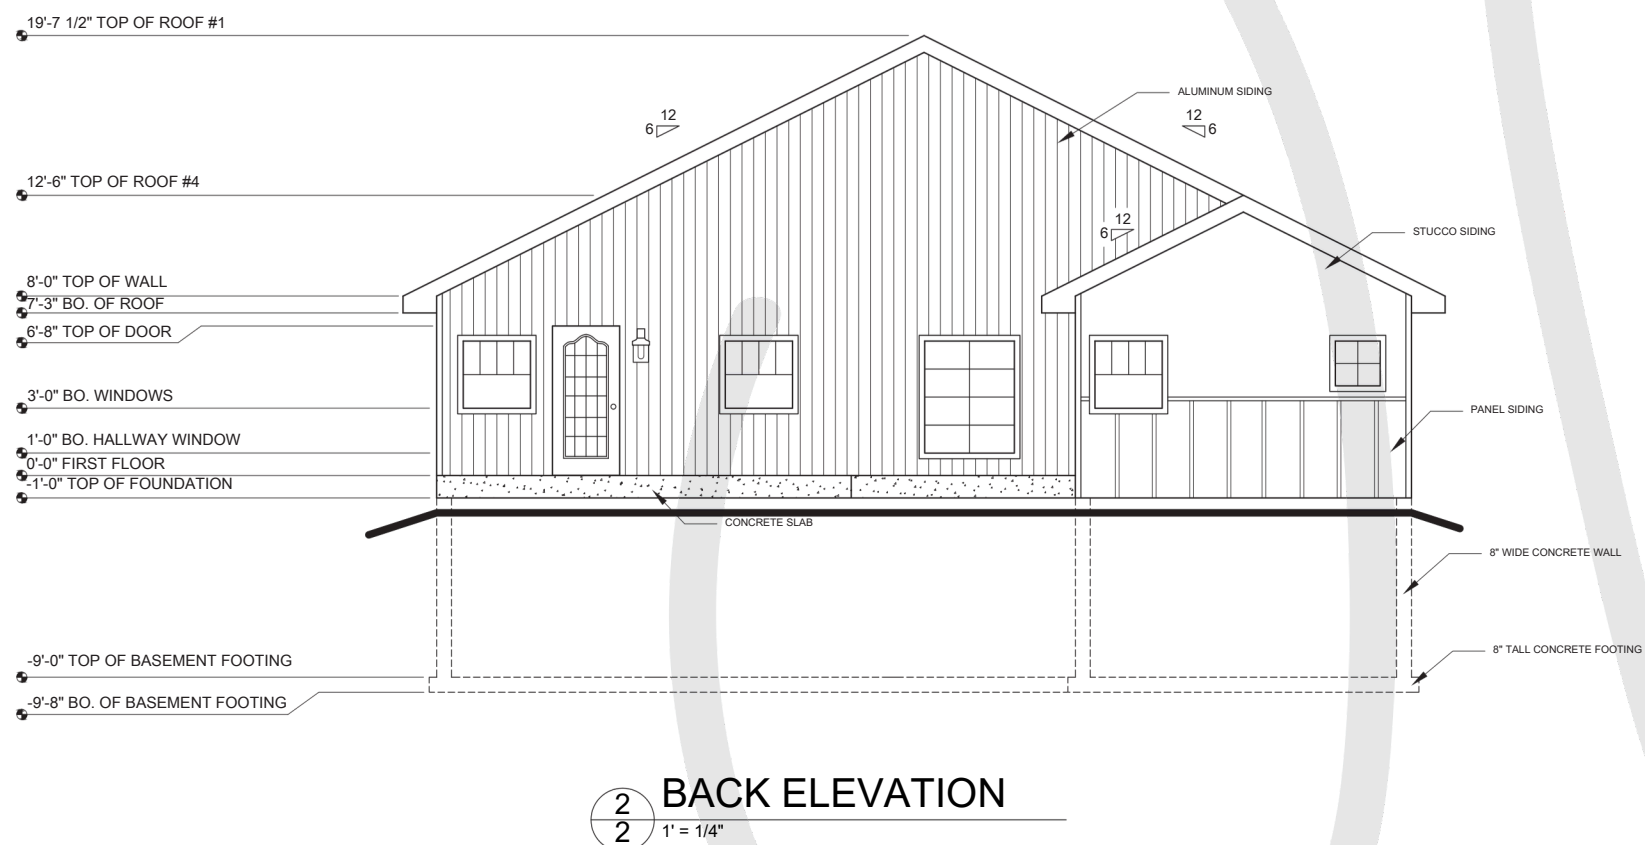



AK Tiny Home

Here we have a tiny house in the Alaskan wilderness. A design I did for a couple who wanted to maximize a small footprint while keeping life's simple necessities in their primary home.

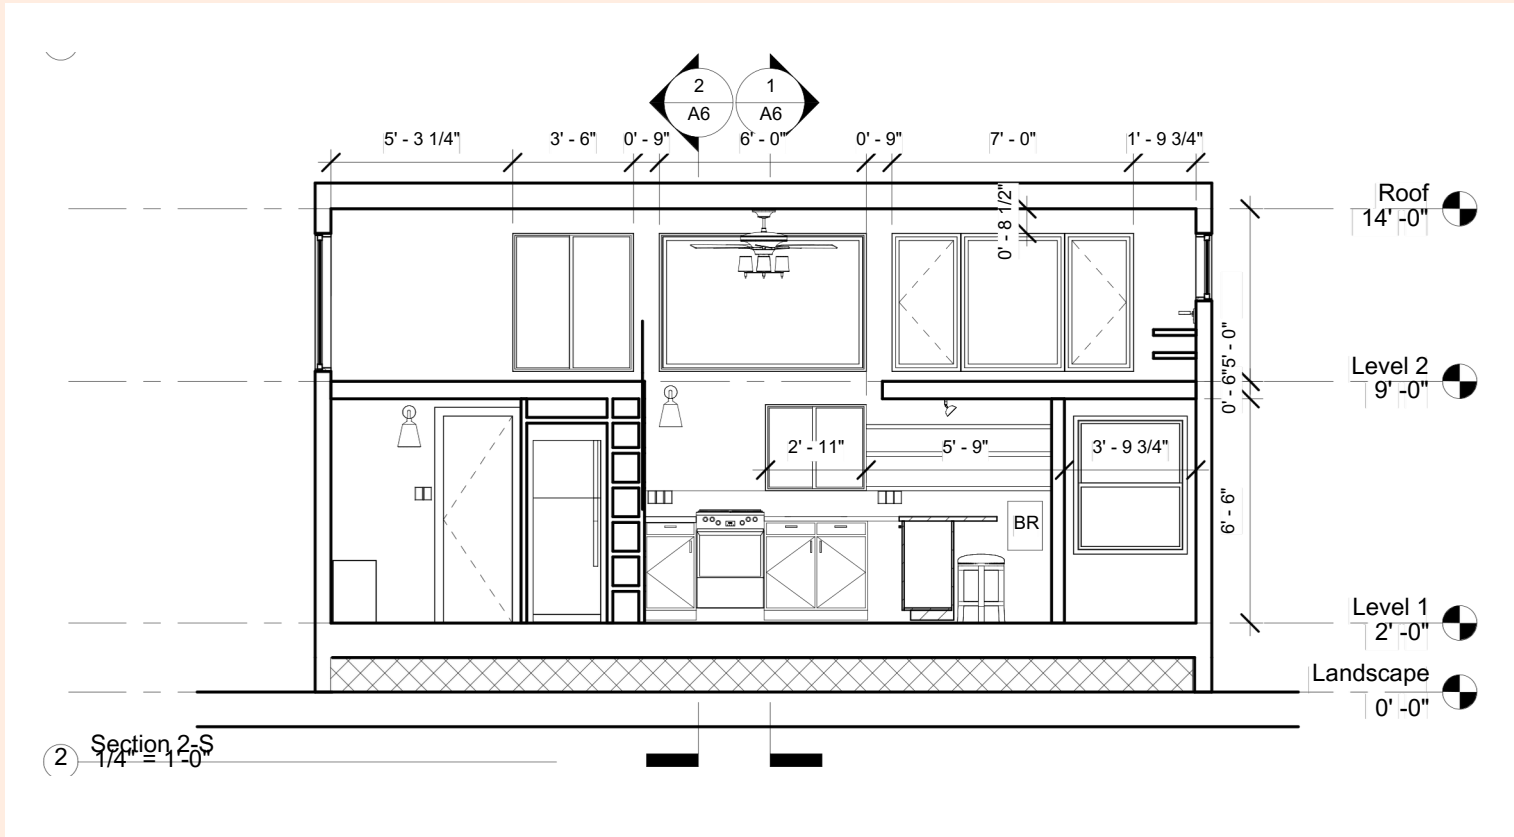
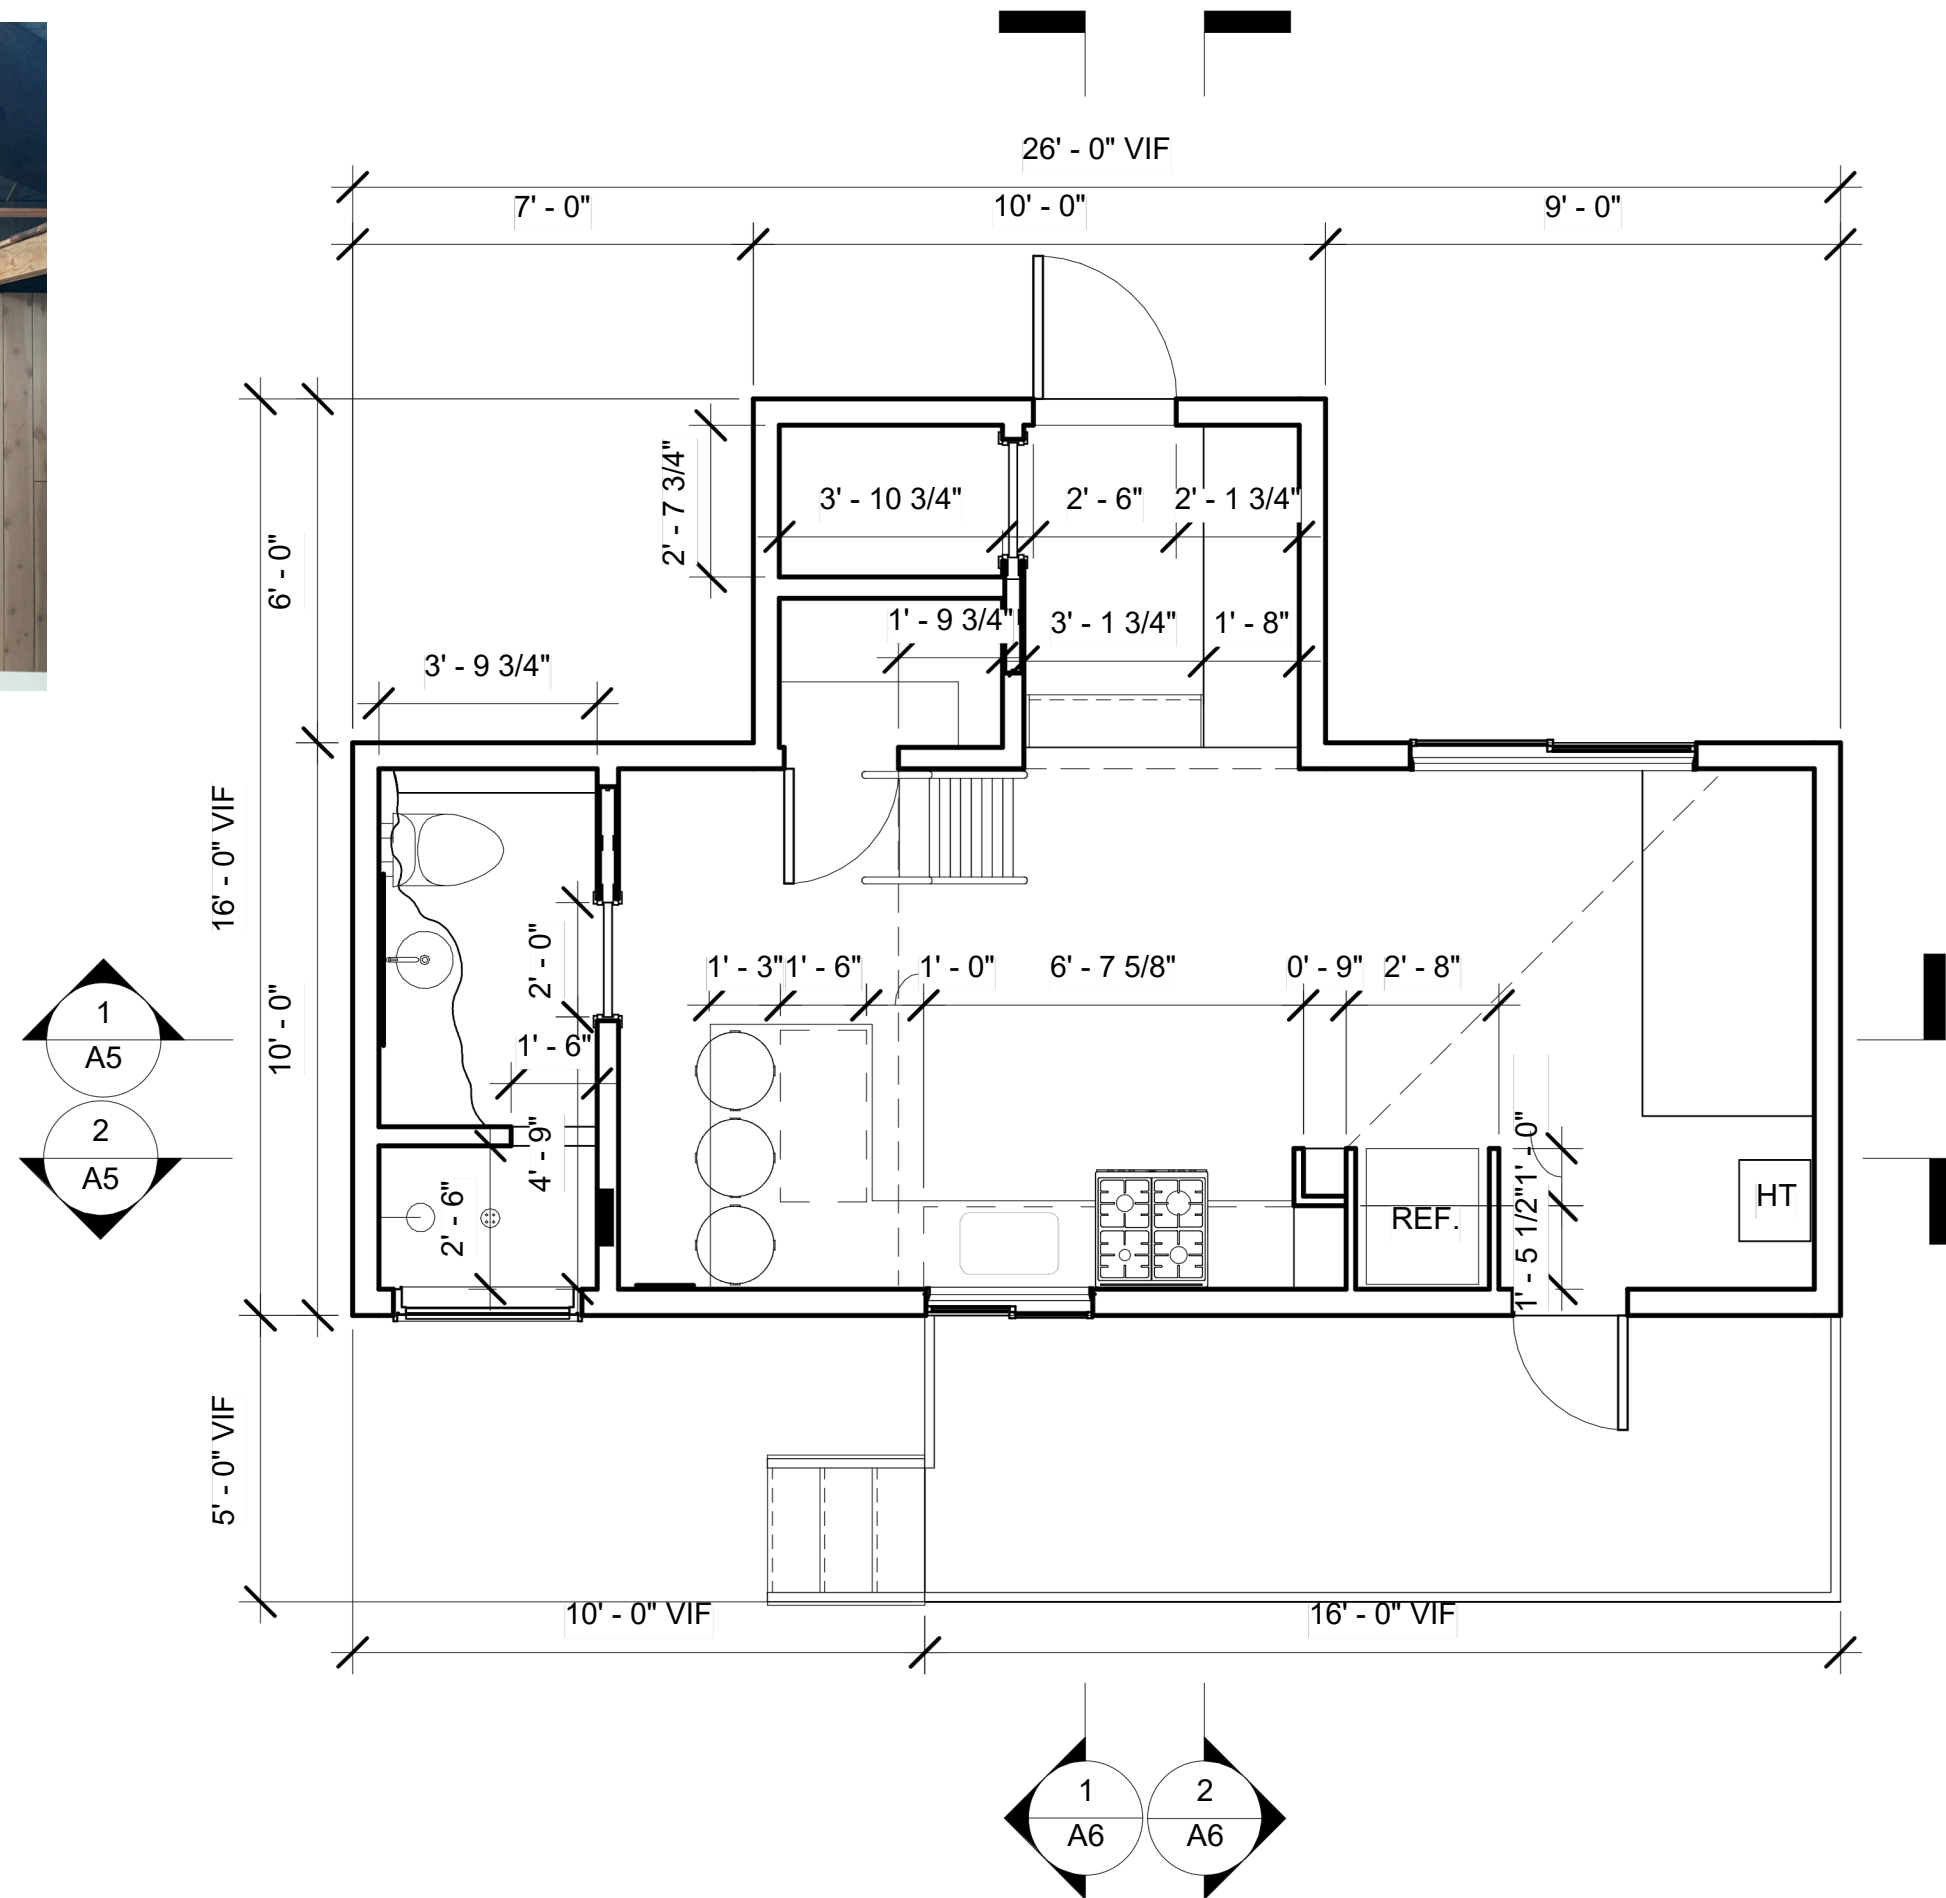


Allied Health Building

This project was focused on floorplan design. It was a puzzle to fit in all the rooms from the project program, but fun to draft & design all of the plans.

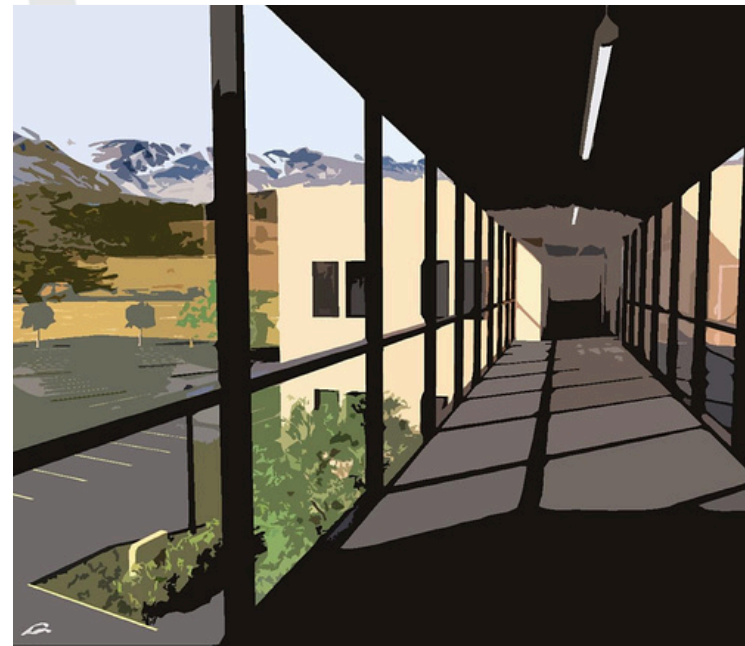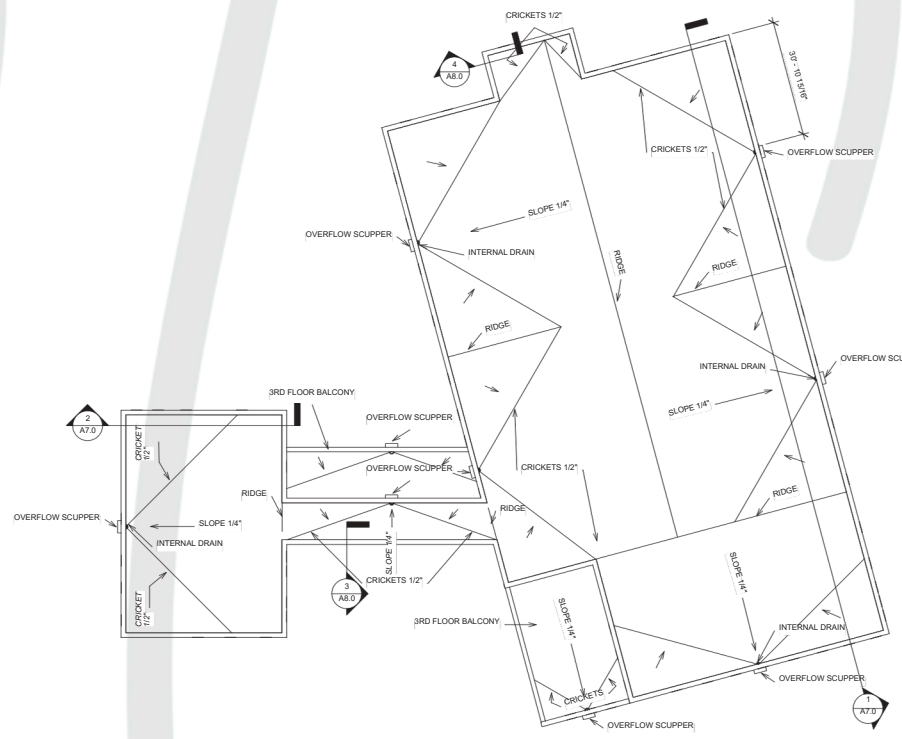


1 Site Plan
1" = 30'-0"

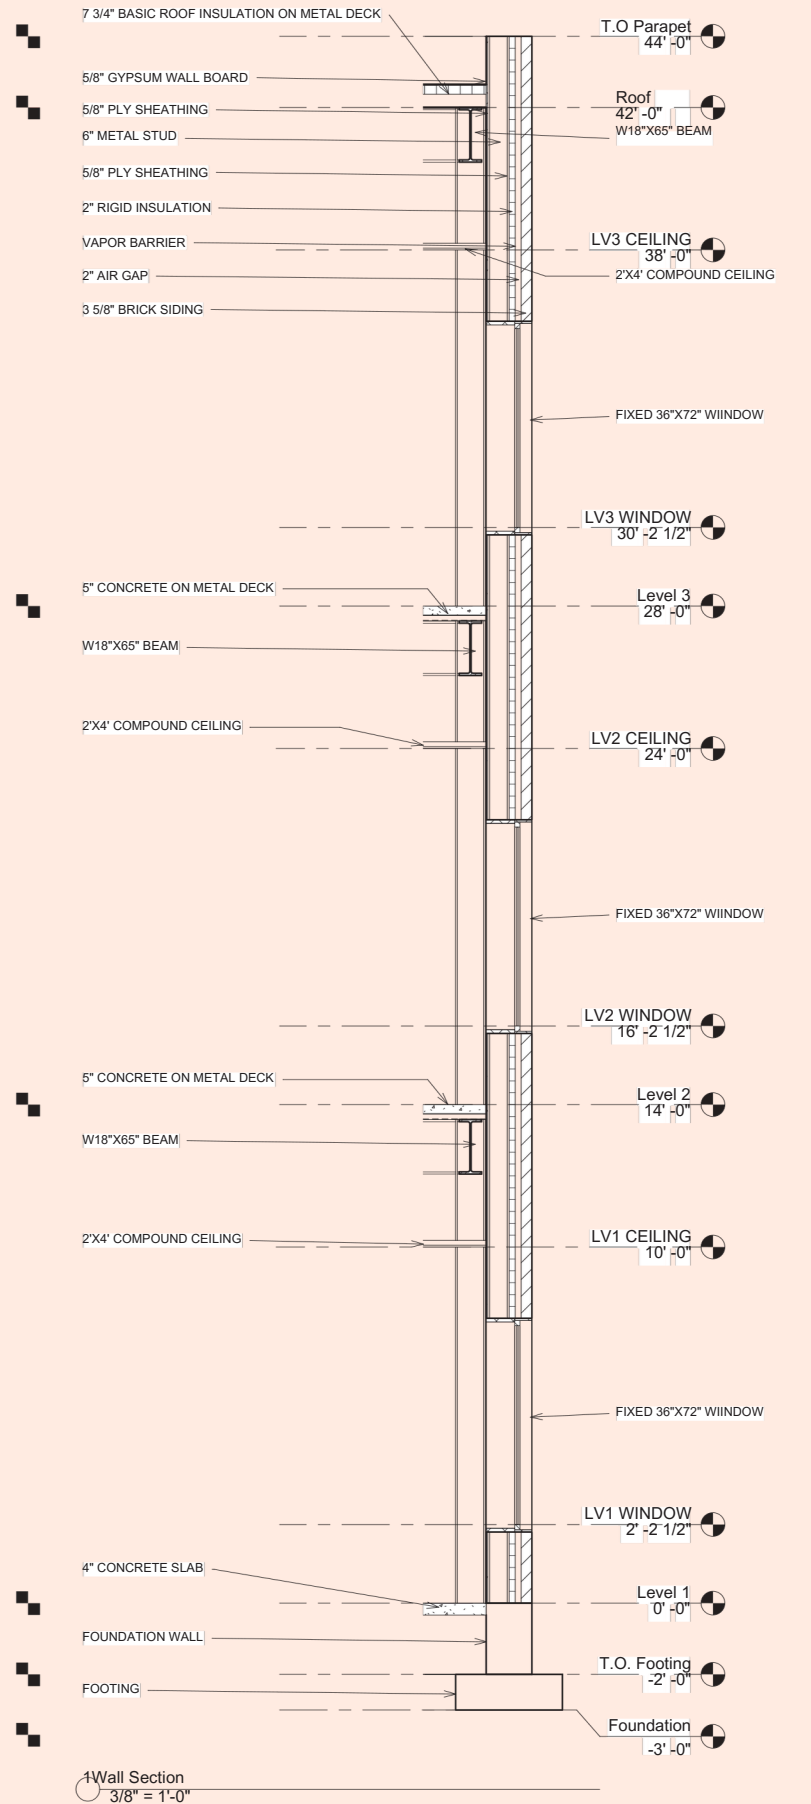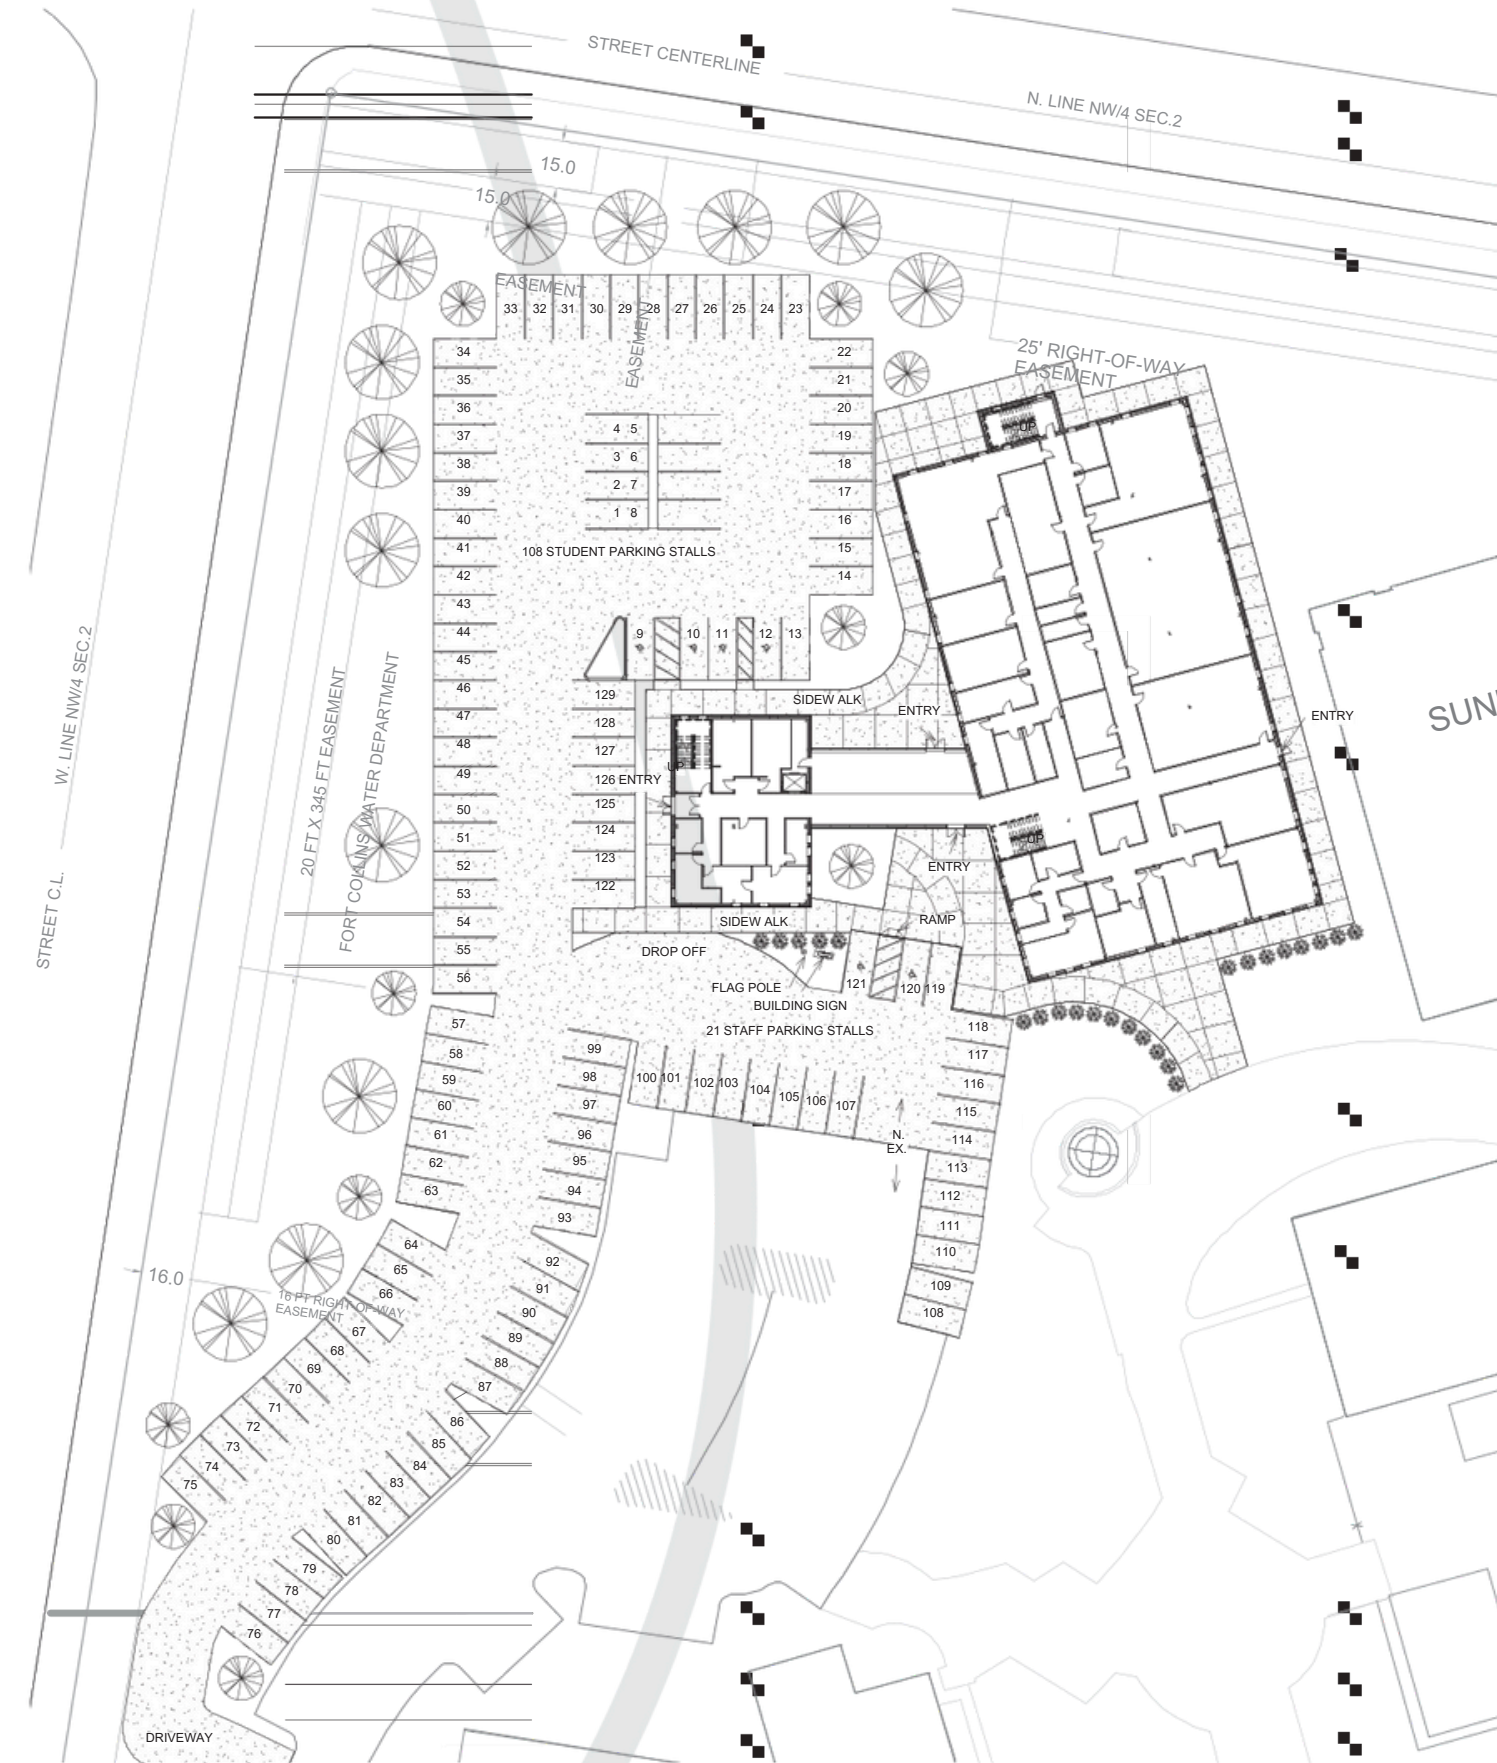







Barndominium Build

A new residential build. My client came to me with their own floorplan and layout. I was hired to draft up a building set, site, plans, elevations, roof and 3D views all to be shared with his crew of contractors.

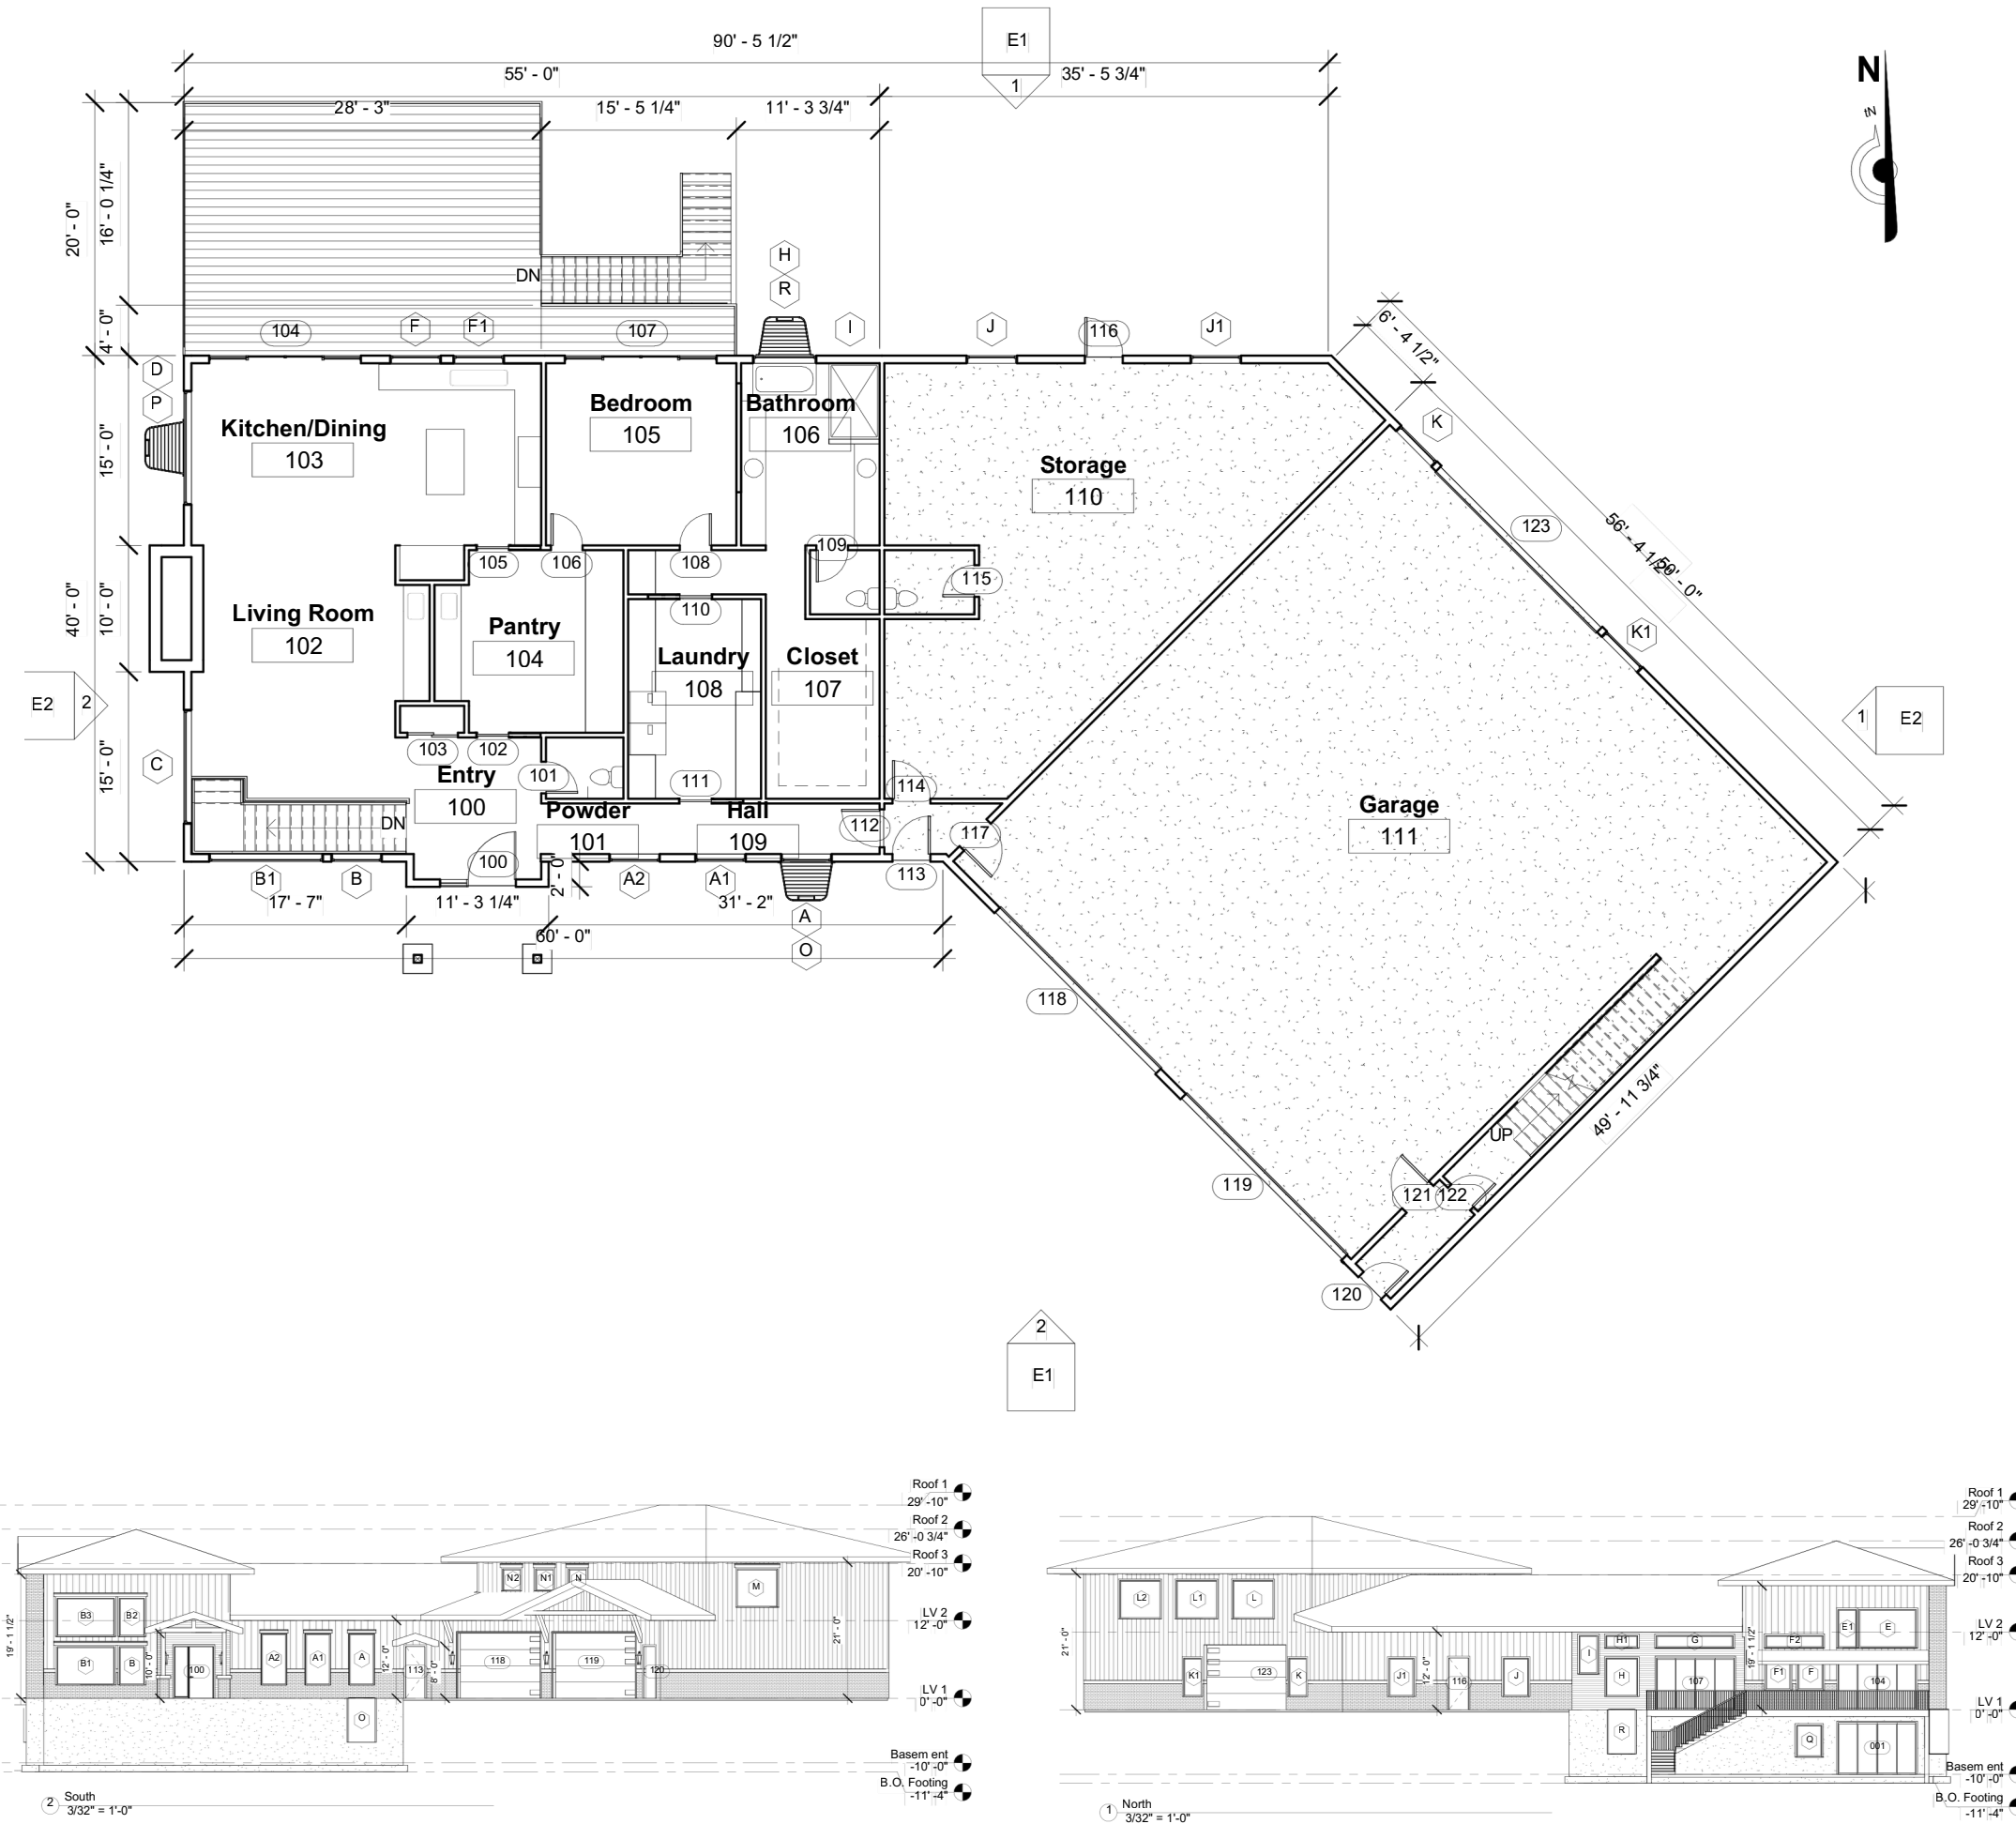


Livermore Fire
Station

For this project I got to design a floorplan under code. Accessibility, Code Safety, Fire walls, and Site were all a part of this project.

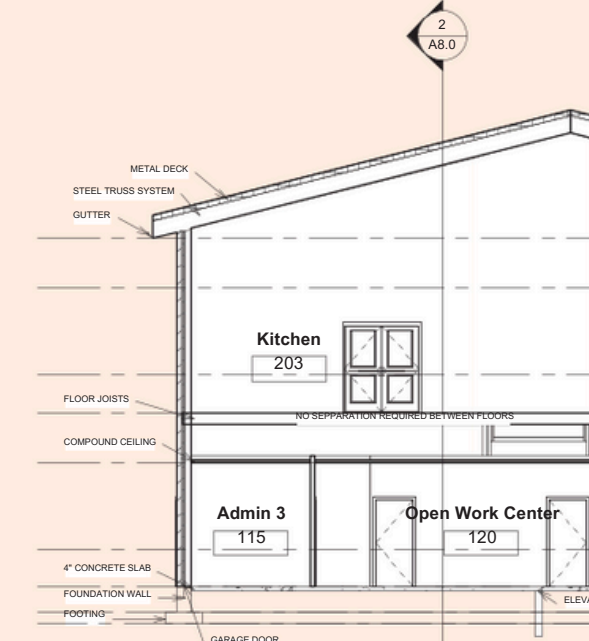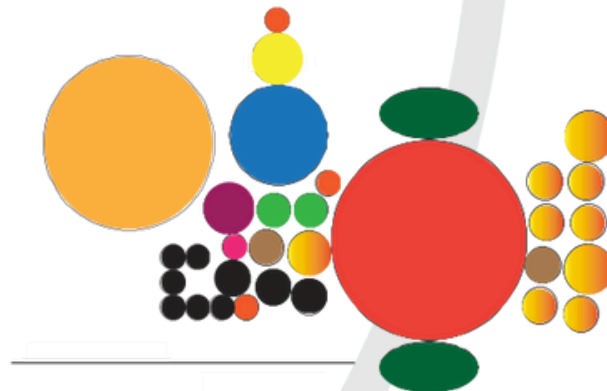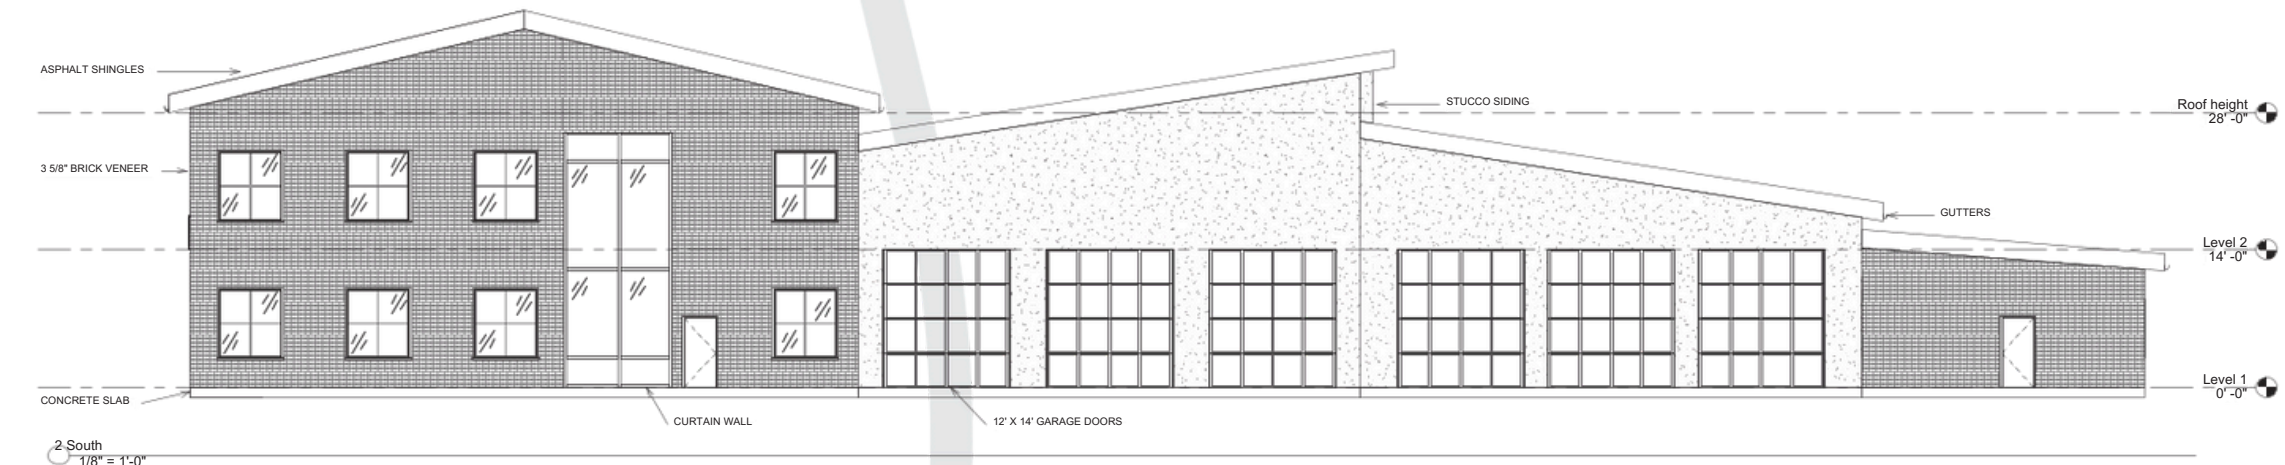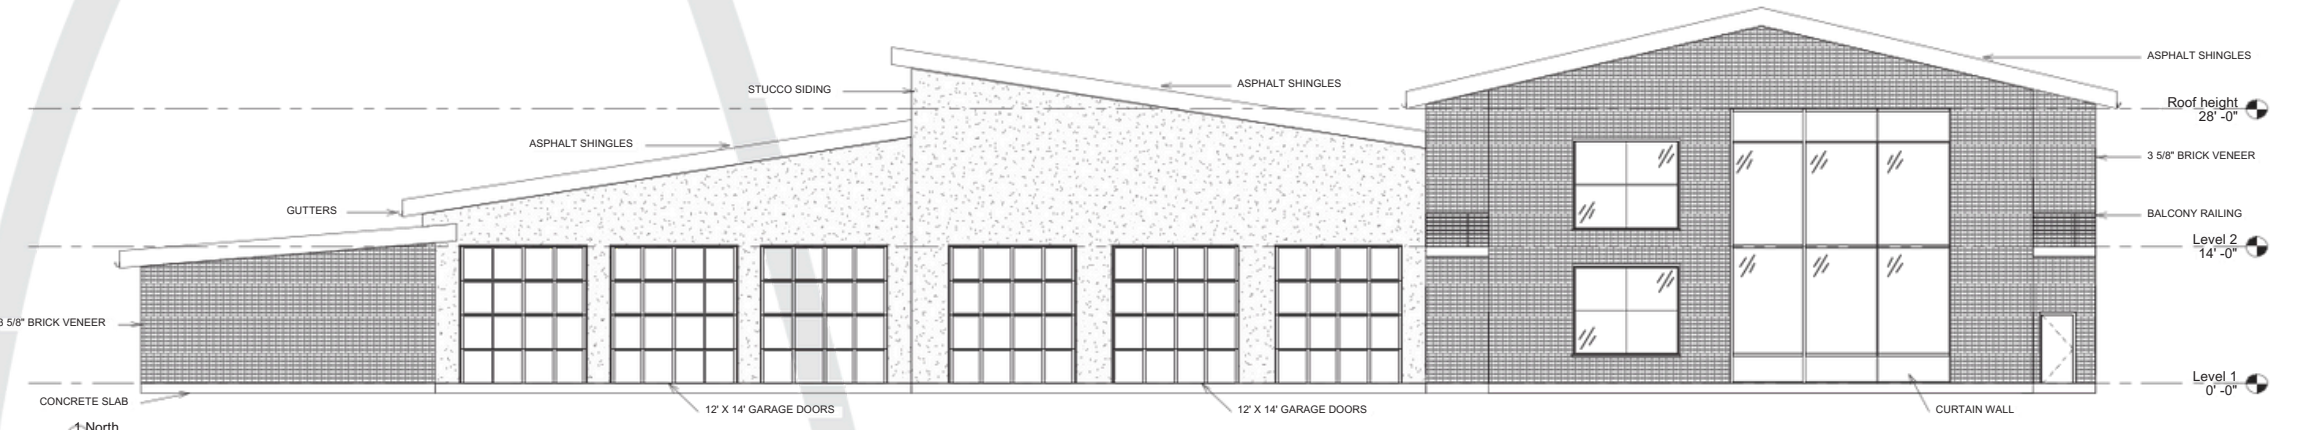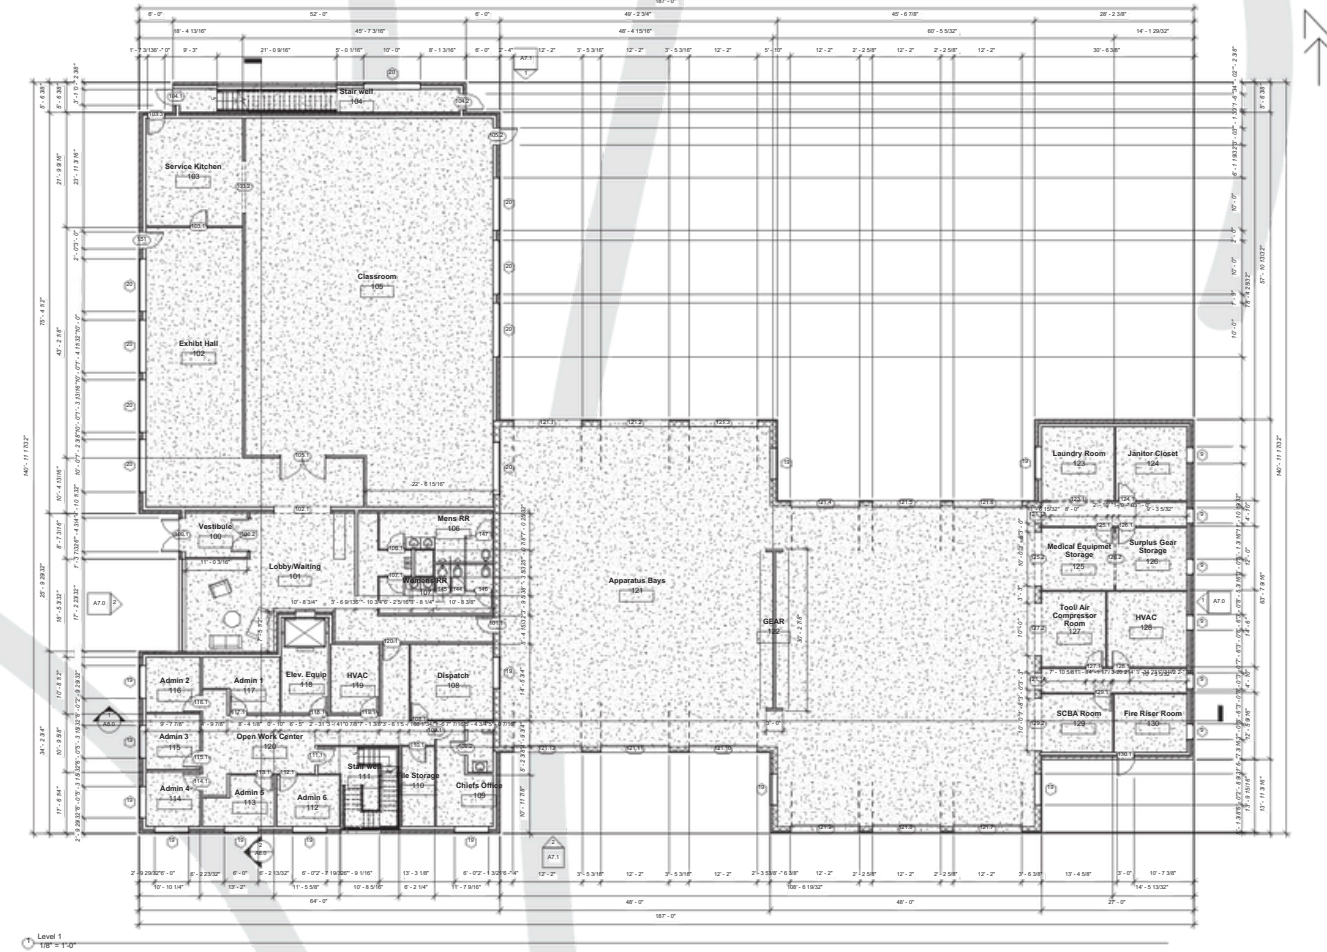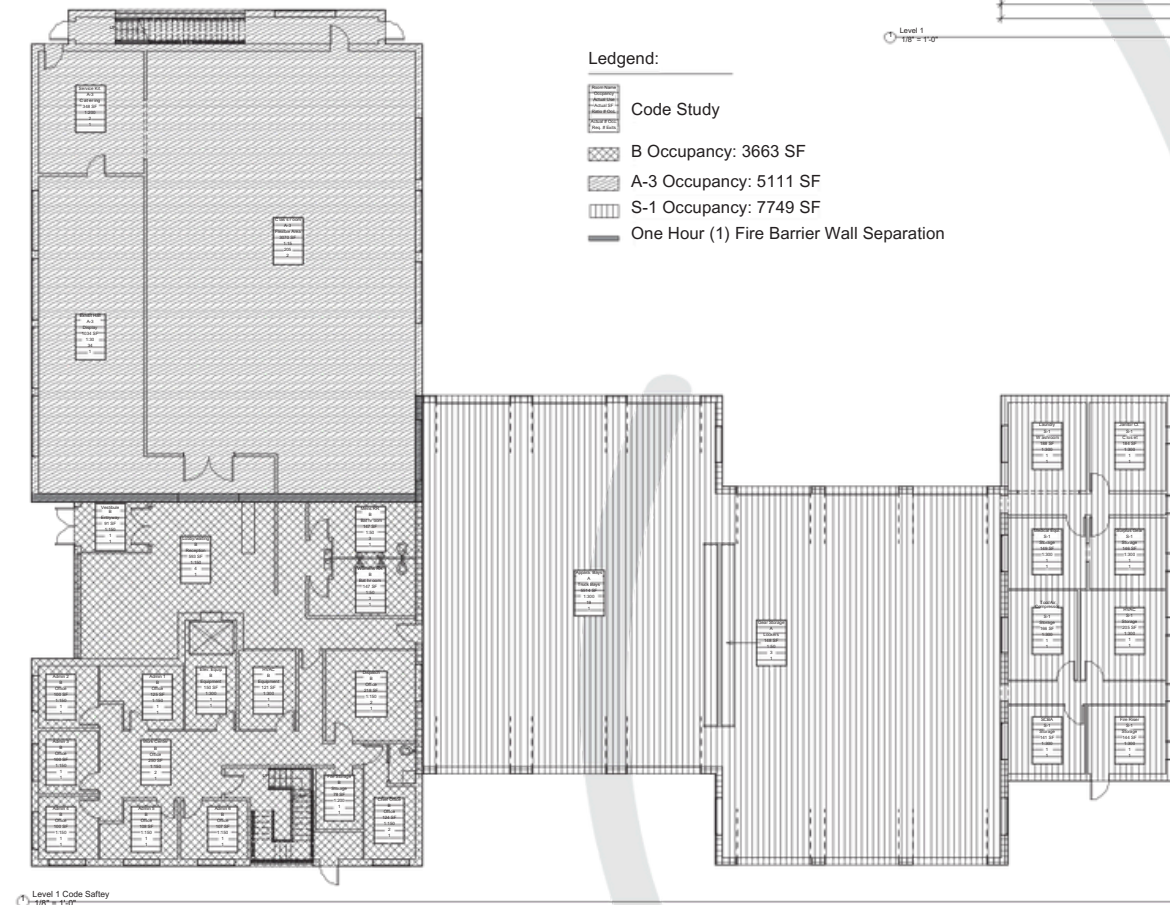

1 Longitudinal Section
1/8" = 1'-0"

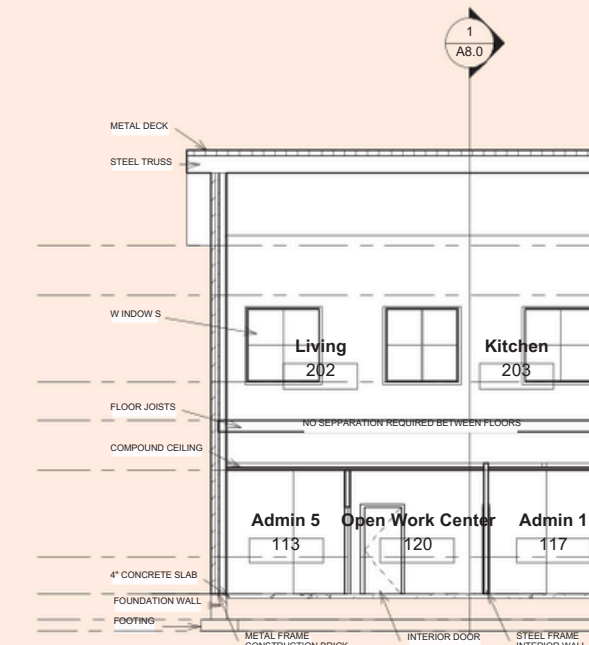



2 Transverse Section
1/8" = 1'-0"

Interior Design

Mr. Smile



An orthodontist office that reflects the Scandinavian style. Geometric shapes, terrazzo, & a jaw dropping T-Rex head develop the story of an inviting & fun health care facility.



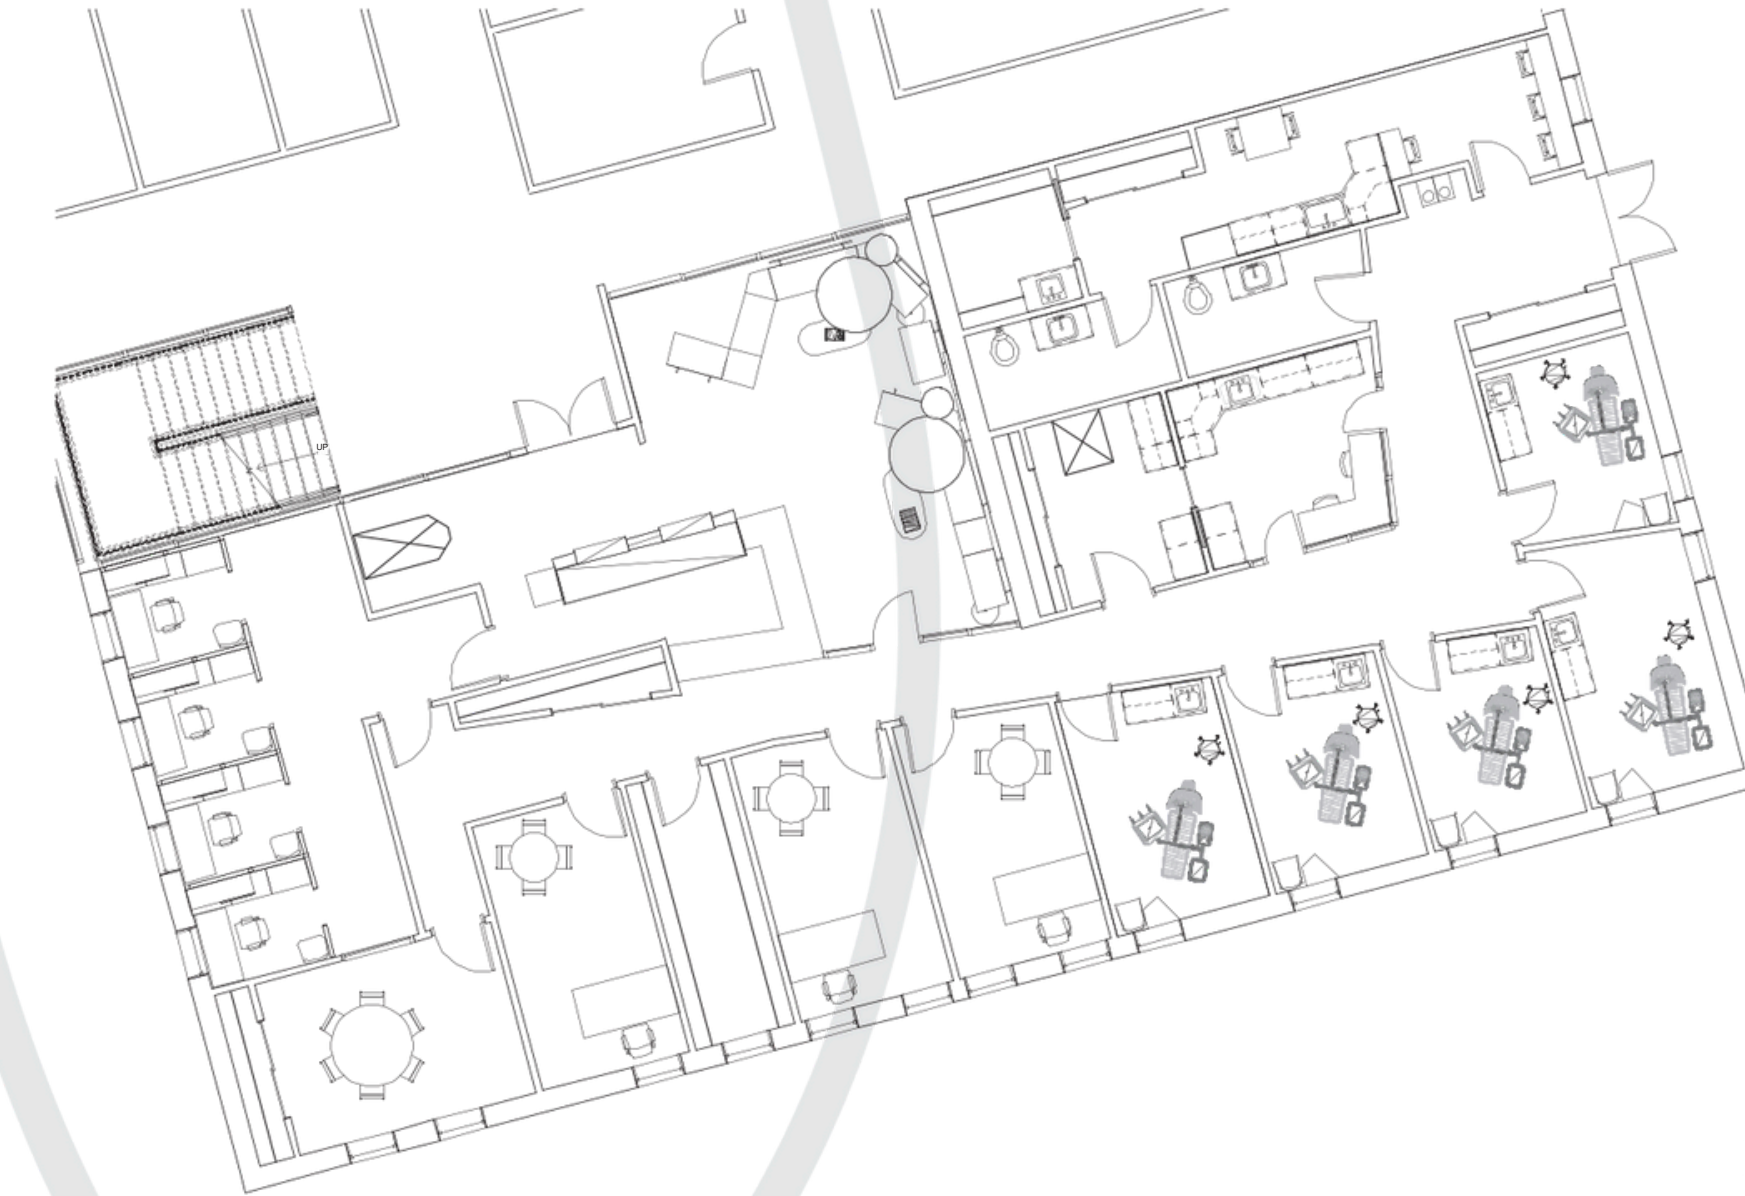
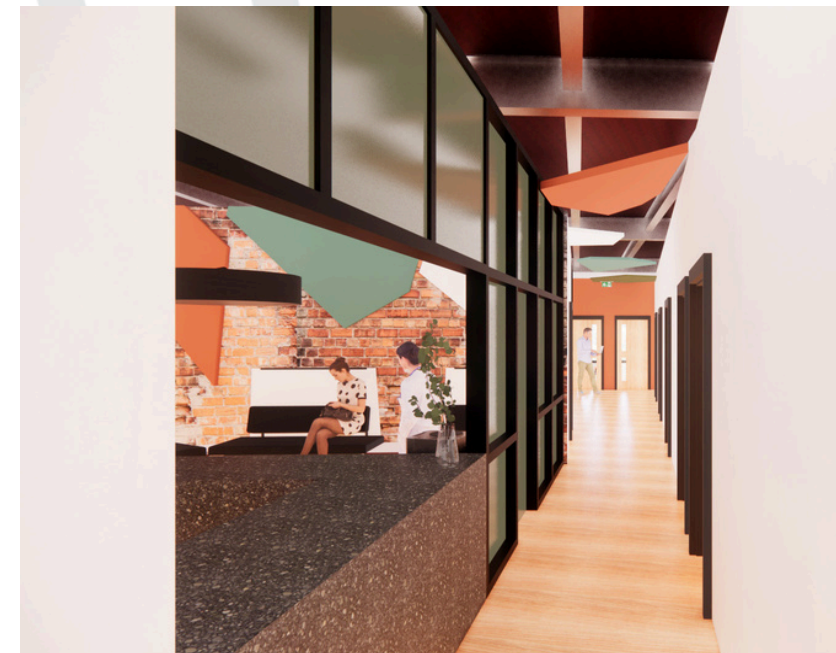


Level 1






West Loft

Design Challenge:
Design a loft that can be used for work and to entertain, all while representing a space that is eclectic and reflective of the clients travels.

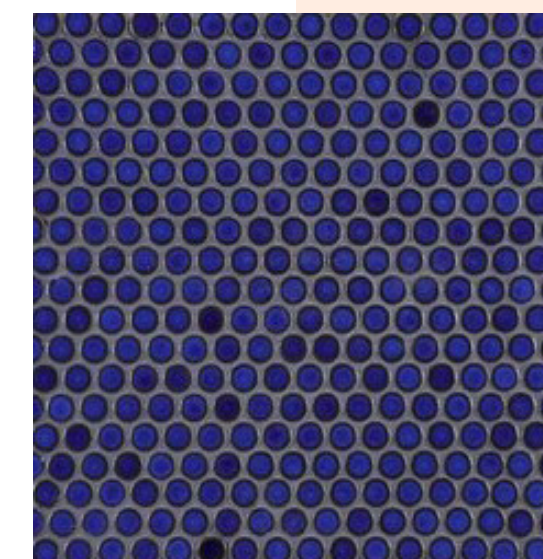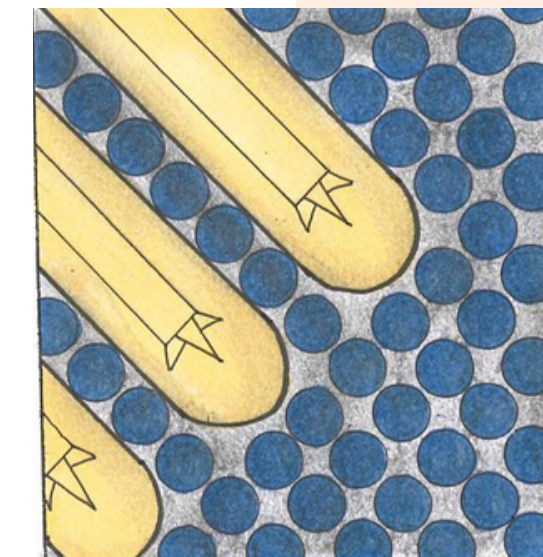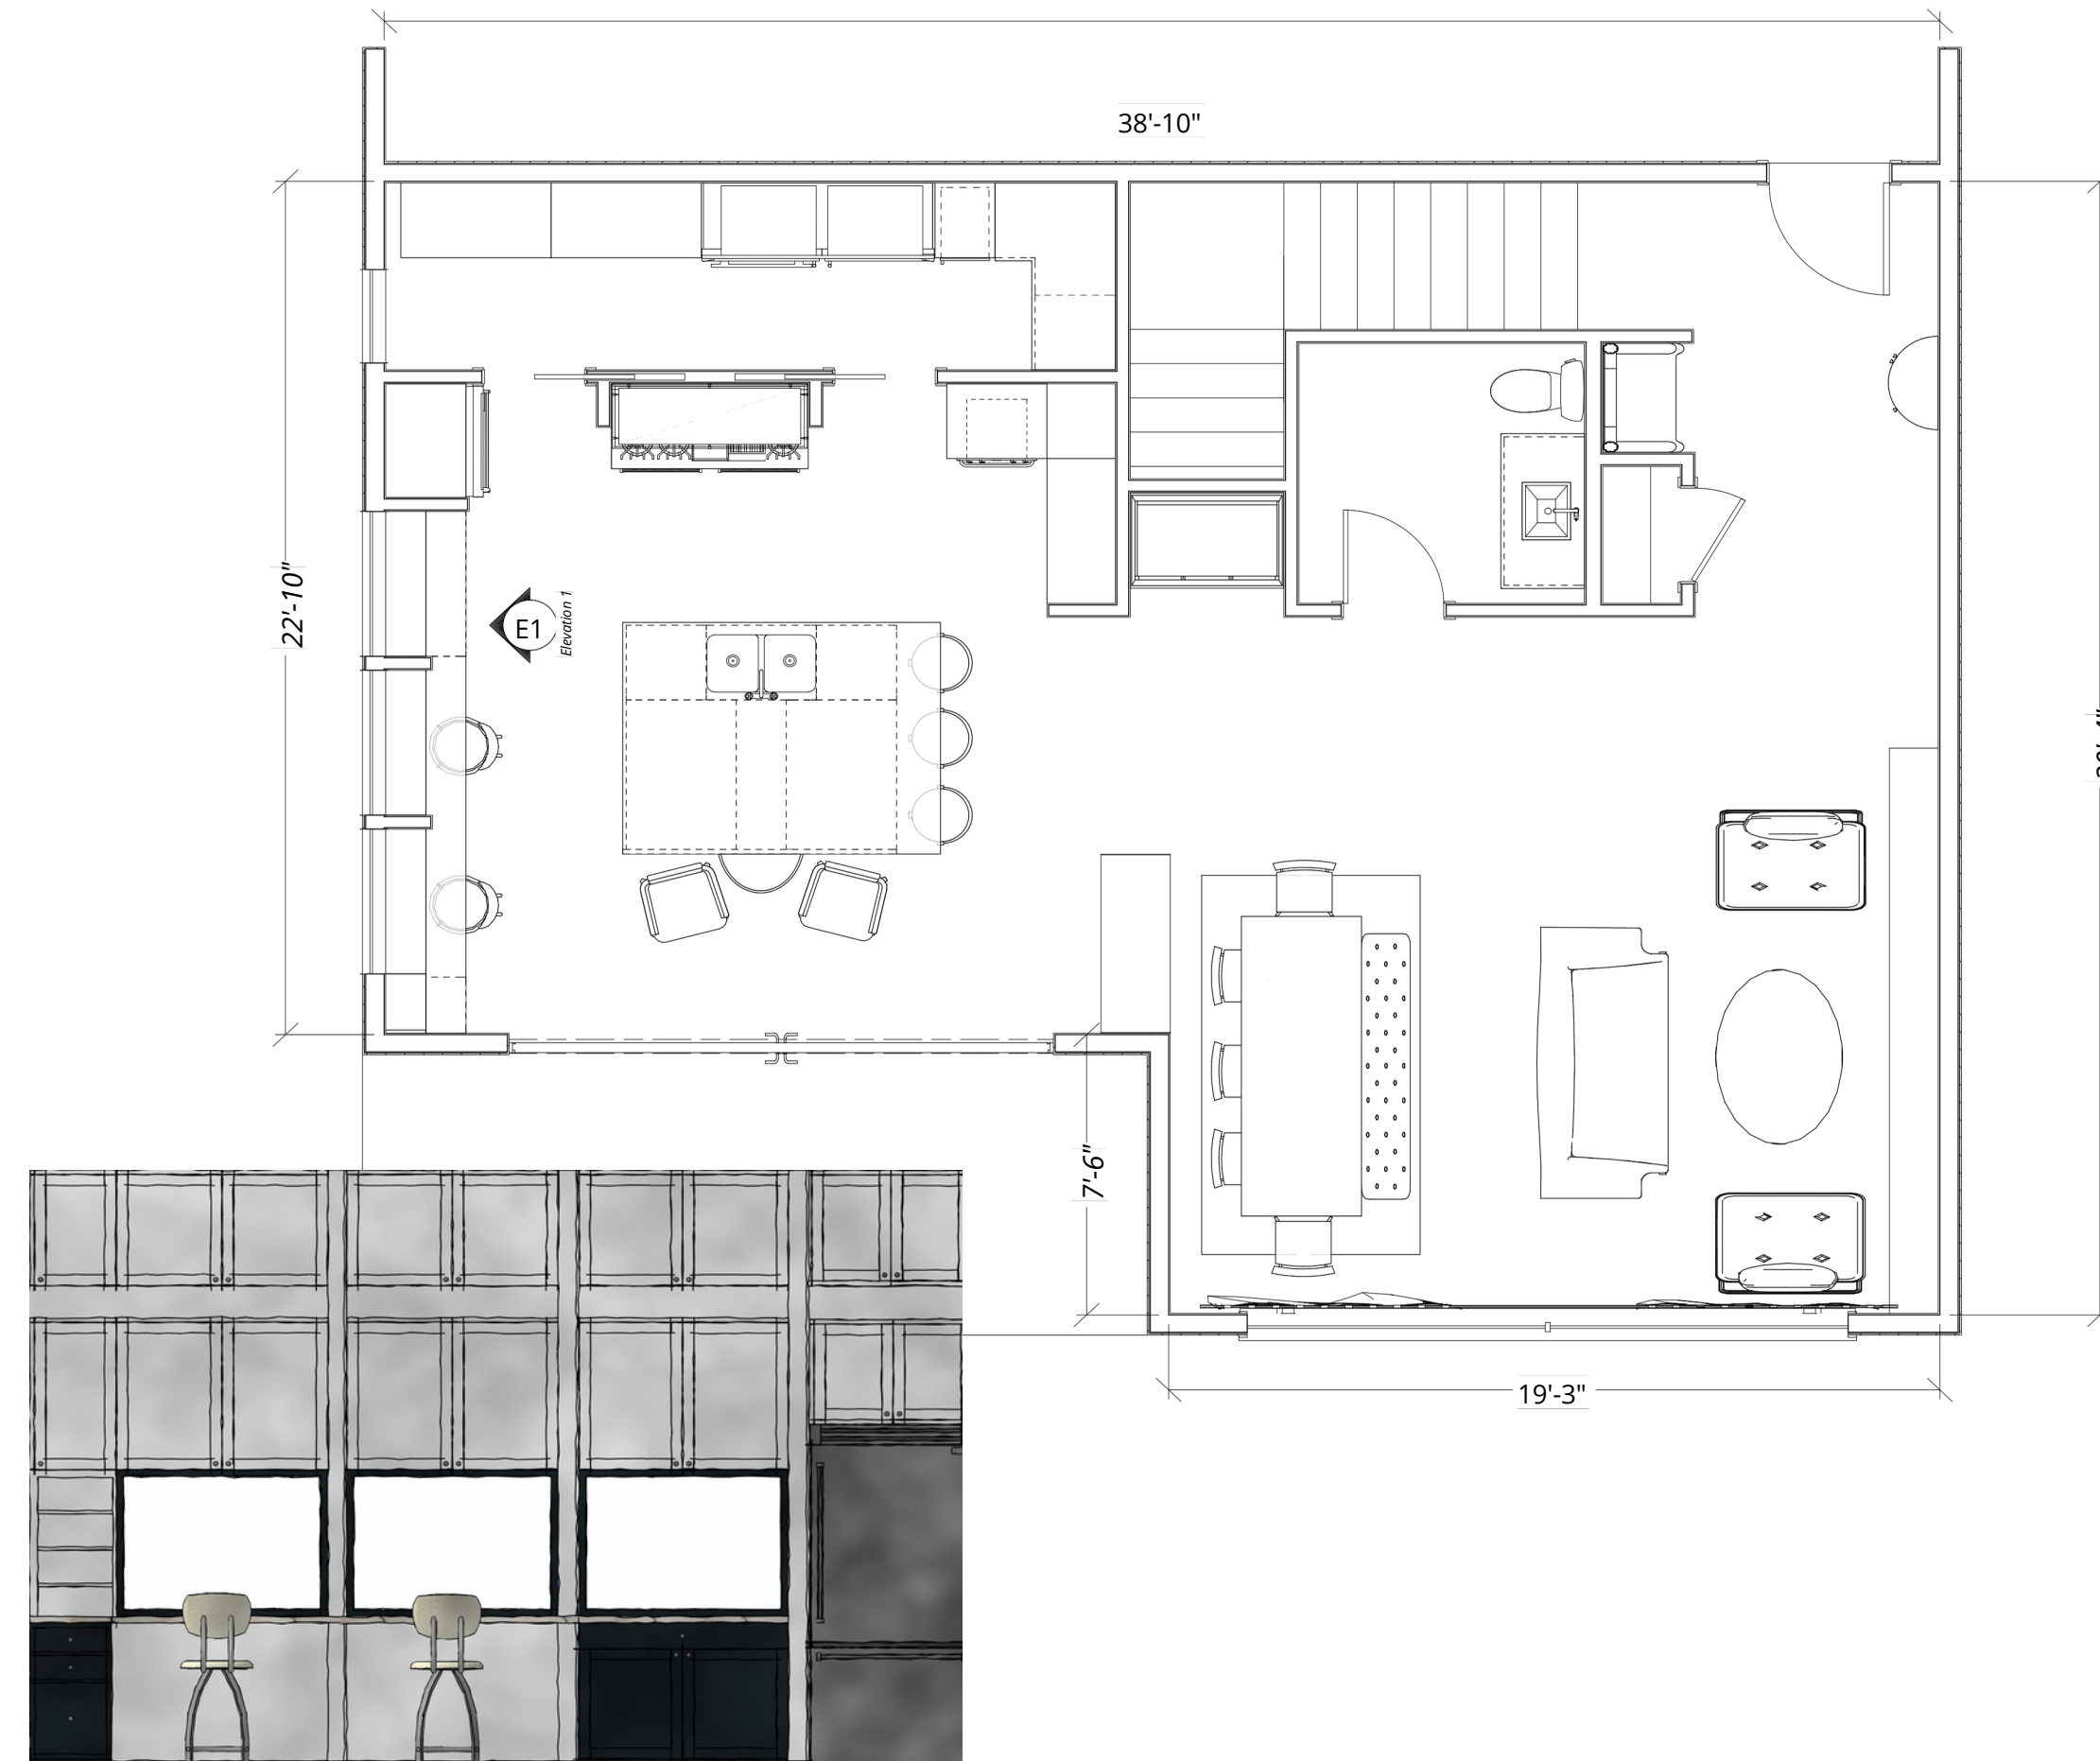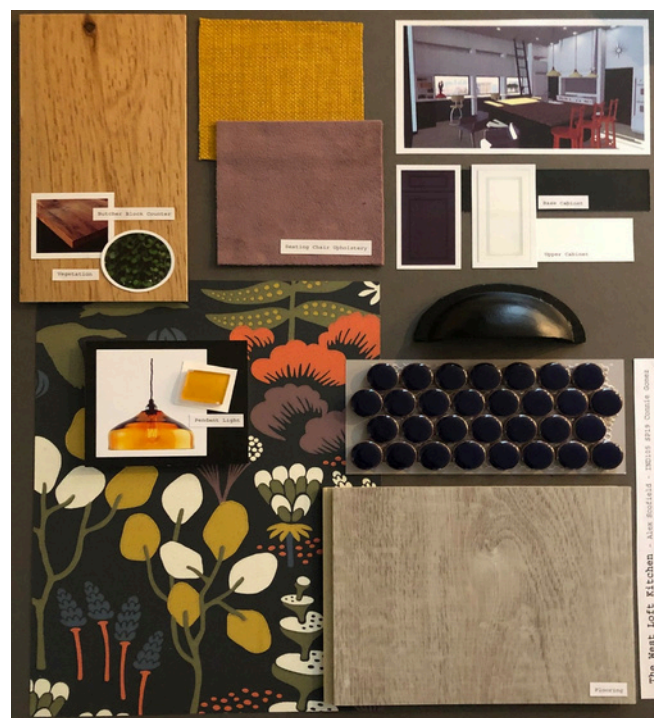

Otterbox

The main focus for the Otterbox shop was lighting design and space planning. The design style I chose is Wabi Sabi which means; the discovery of beauty in imperfection.

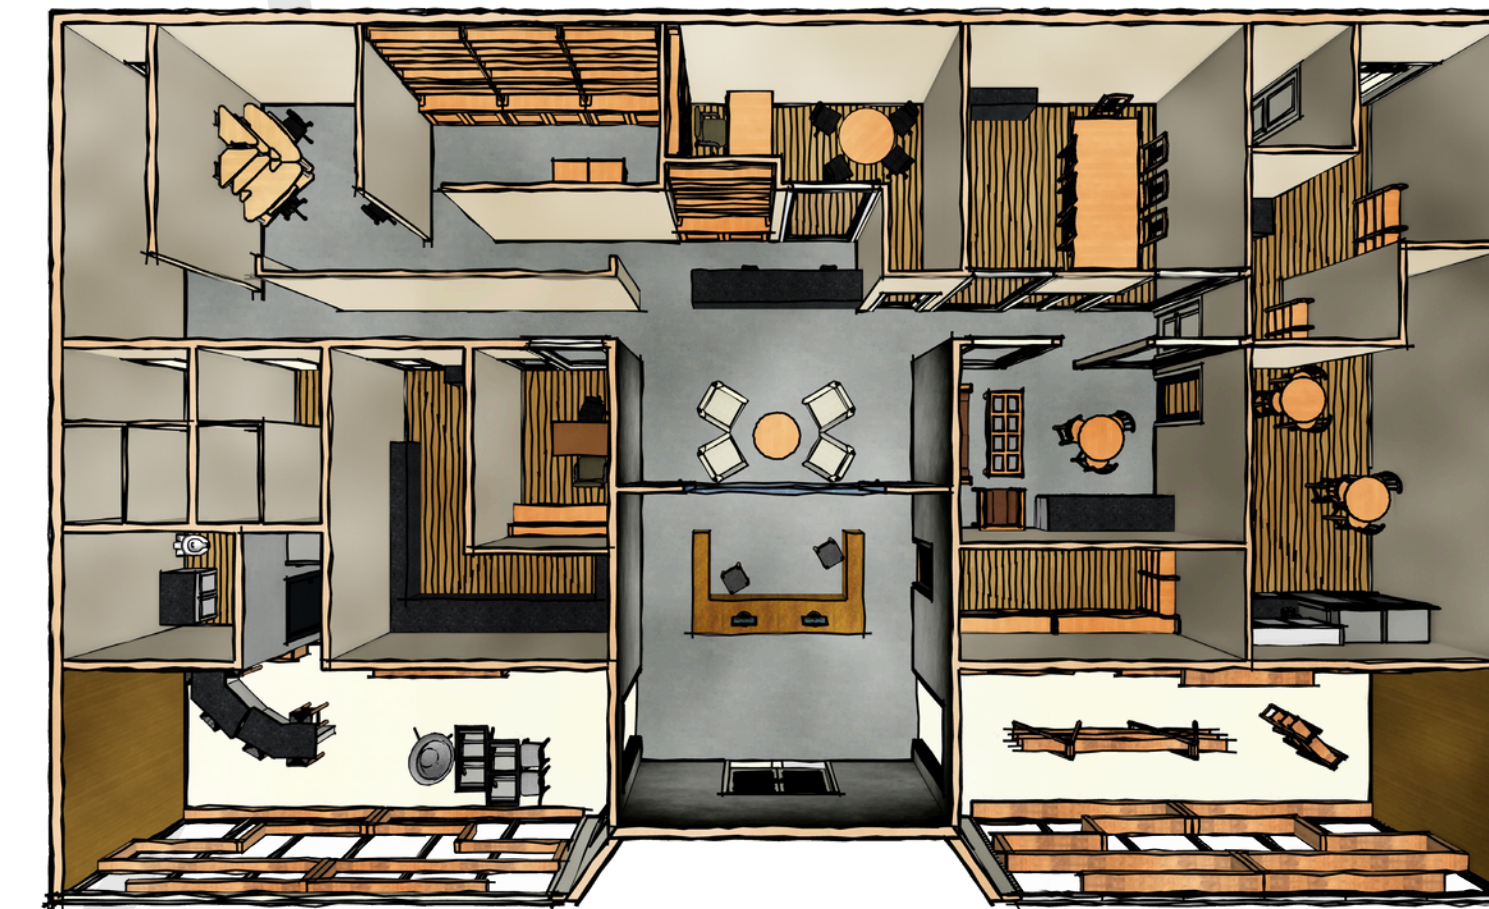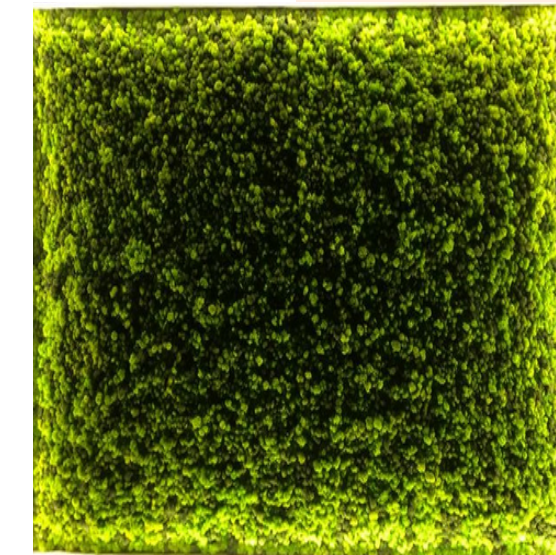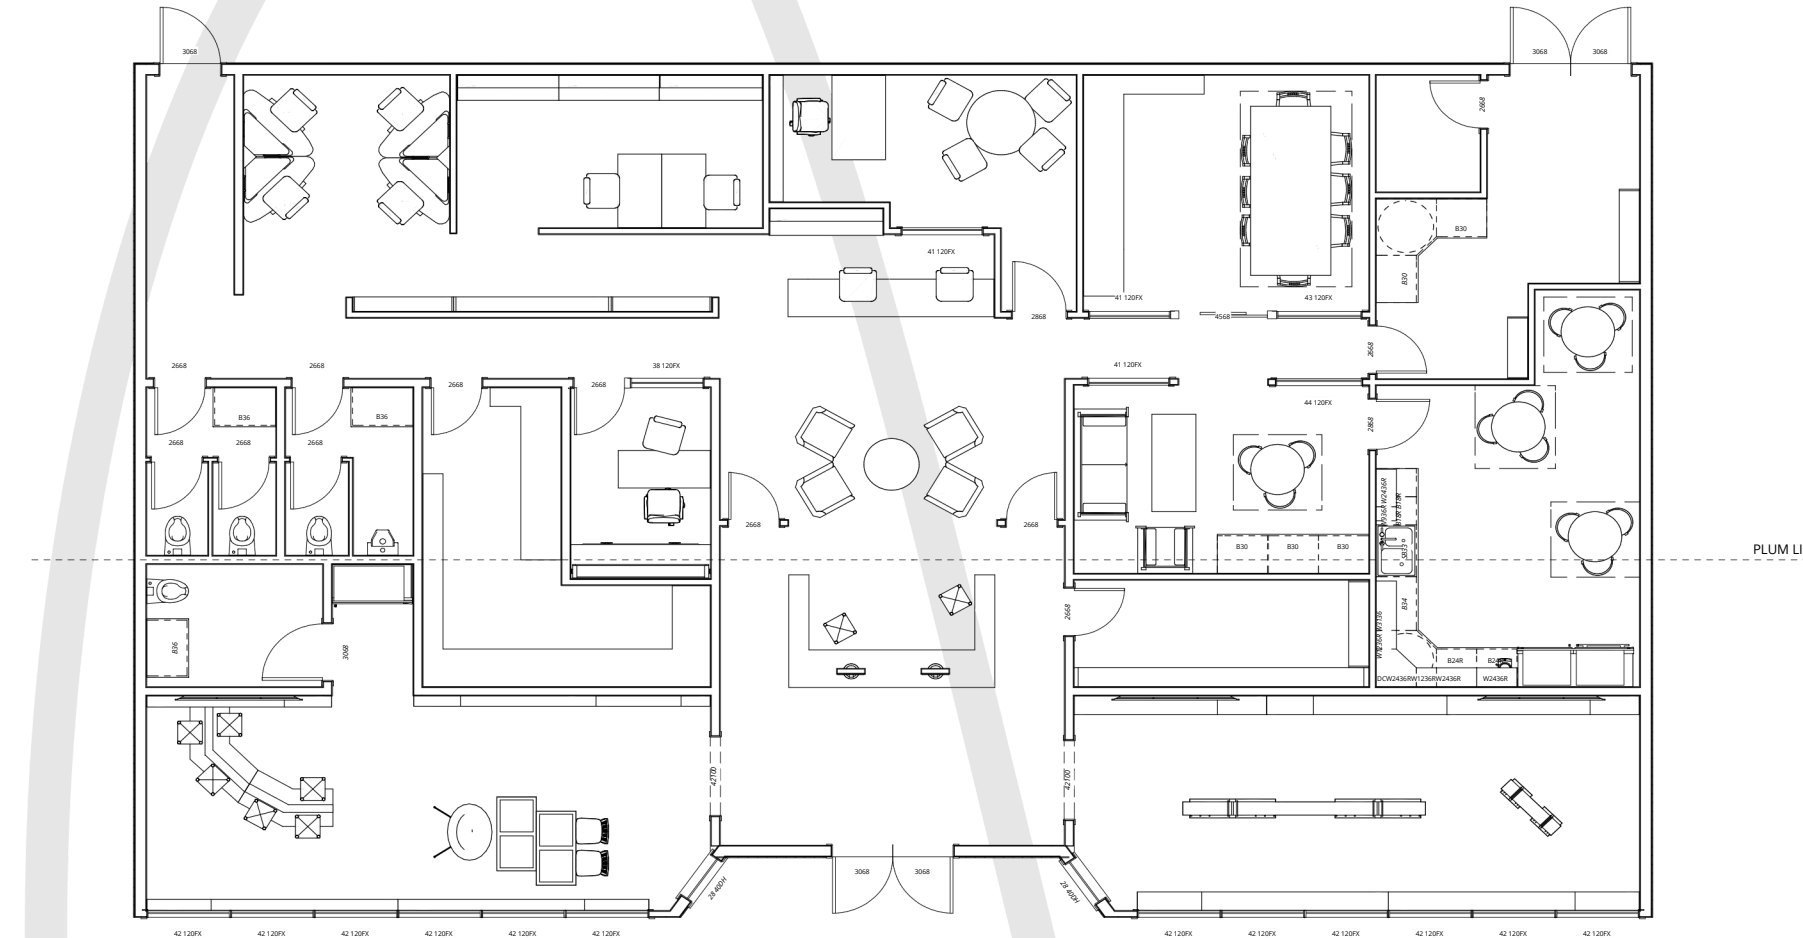


The Gatsby

I was given a pre existing Applebees & challenged with the task to turn it into a new hip place located in Fort Collins. Here we have a new Cigar Lounge & Bar with live music.



Knots Shop

This is a shop for all your knitting supplies. The design utilizes a concept square from the client who requested a traditional design style. The client plans to locate in Norway.




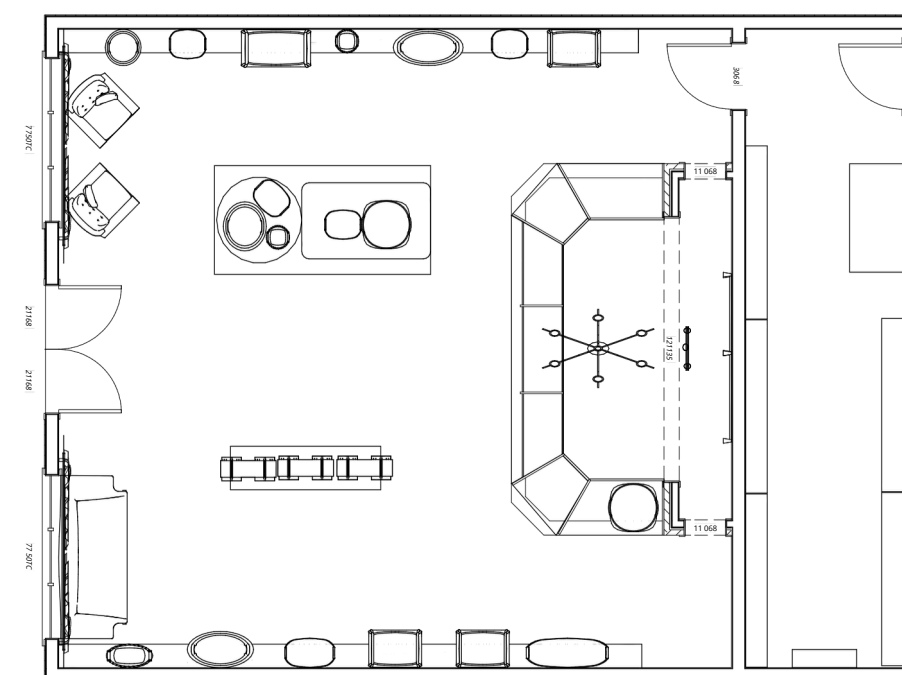


Other Projects

Entertainment Deck





Expanding an existing deck. My client asked to make the design modern and layout furniture to gauge space. Additionally to add privacy by their hot tub while still allowing them to look out towards their view.

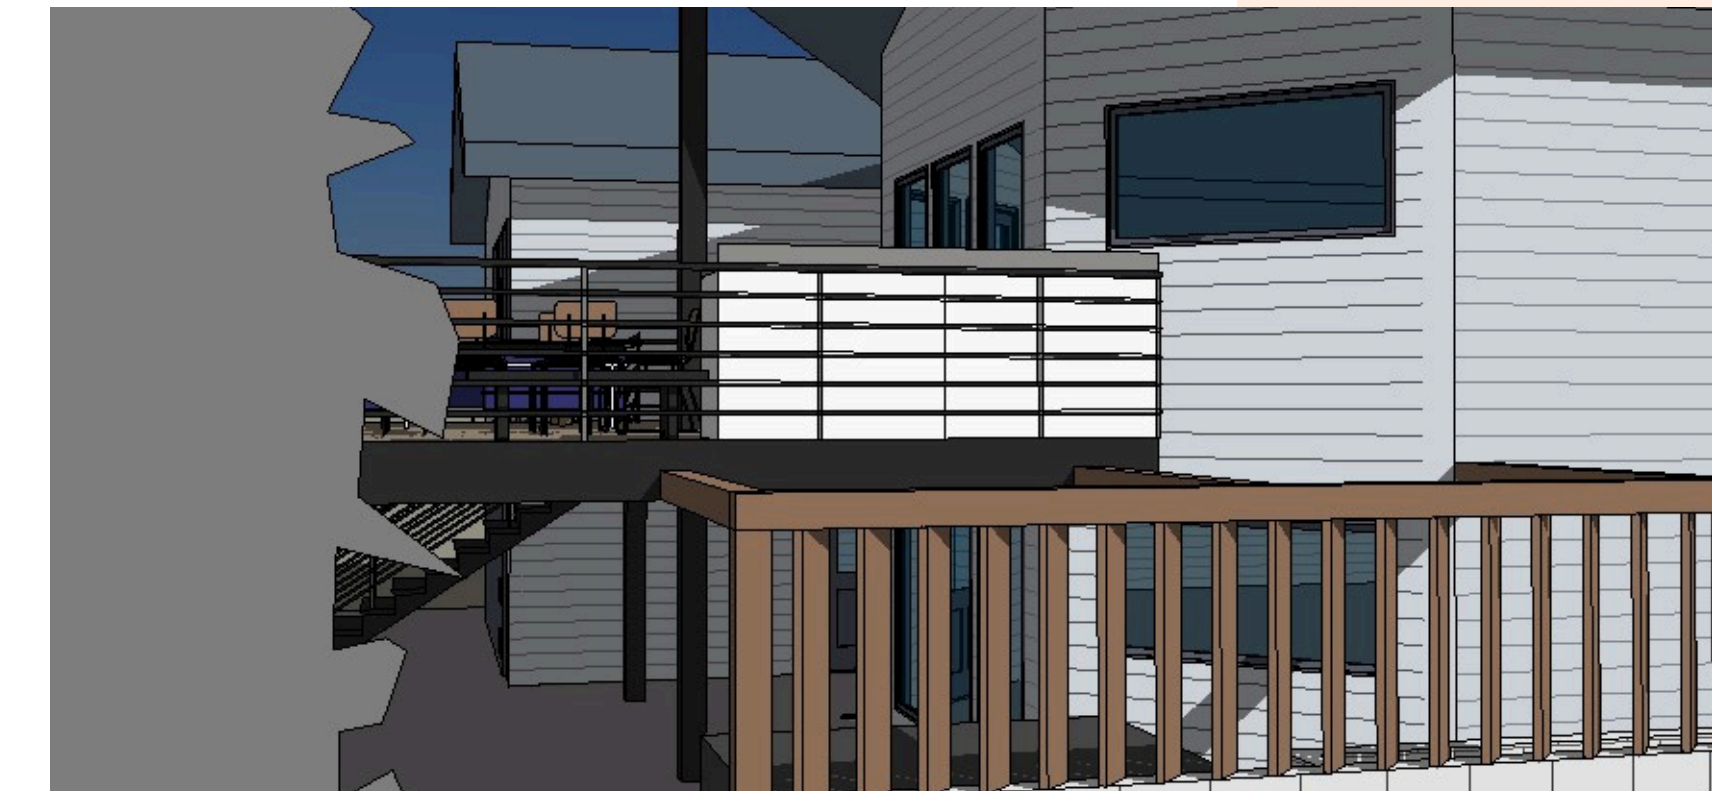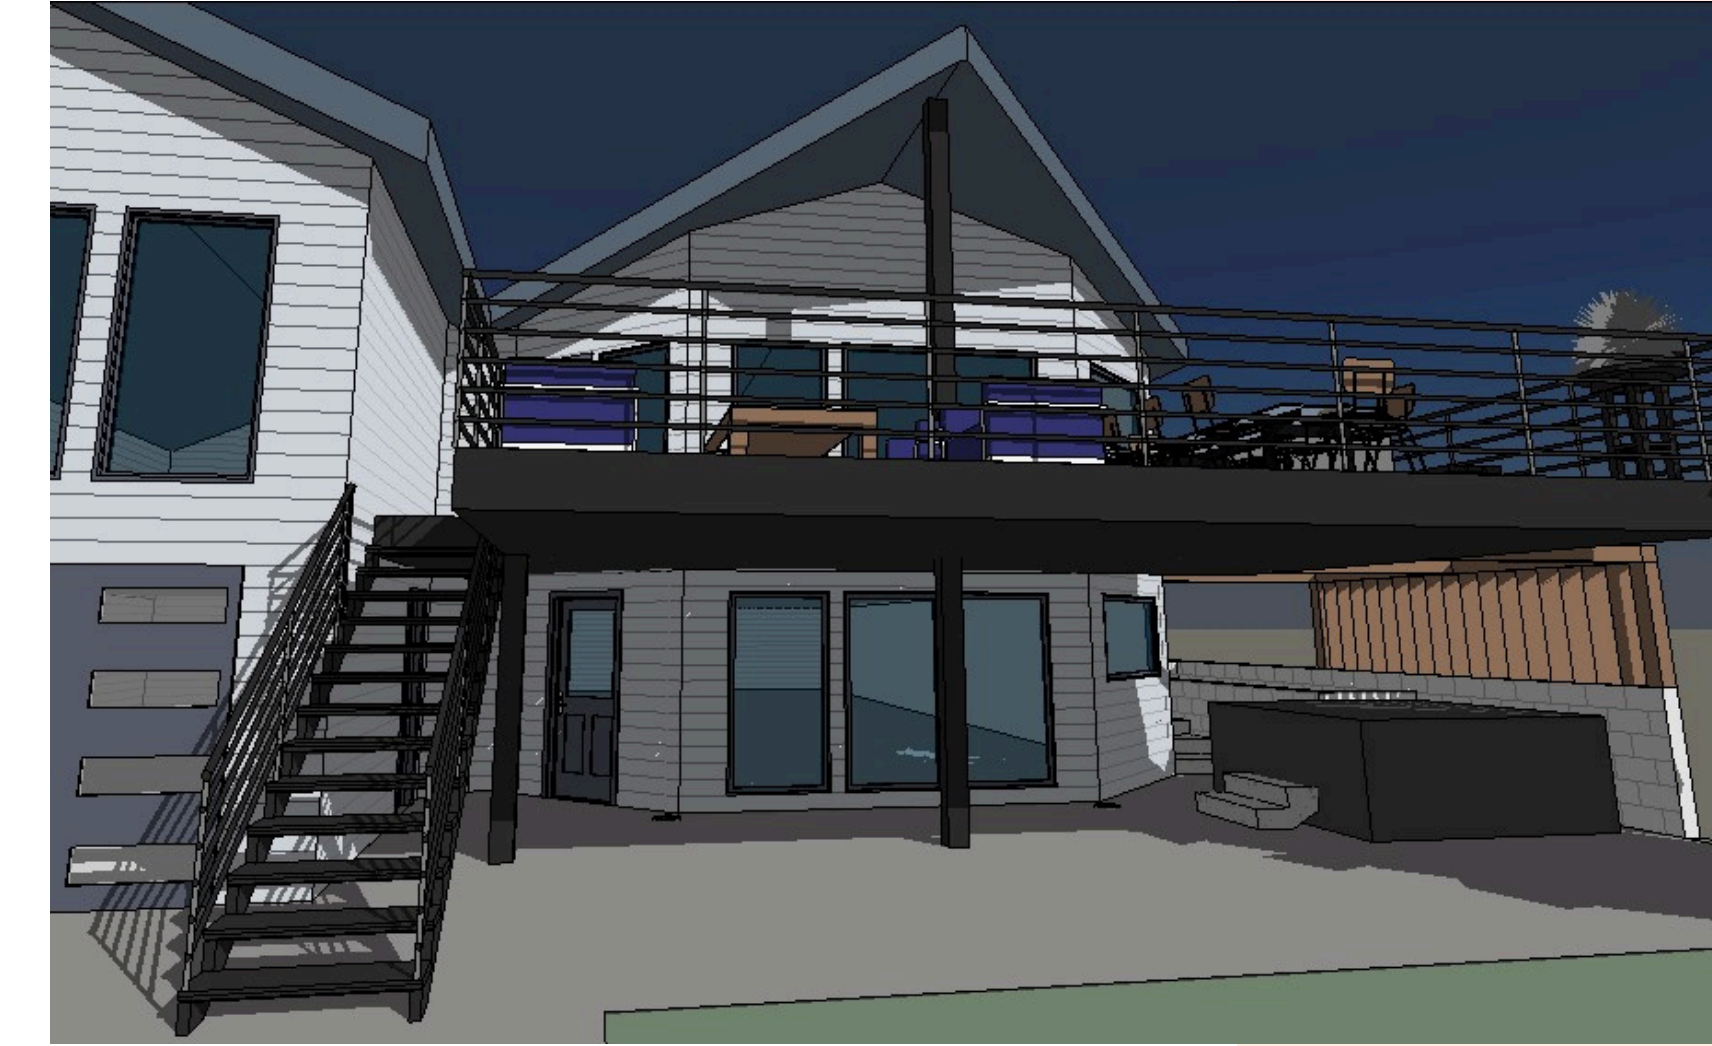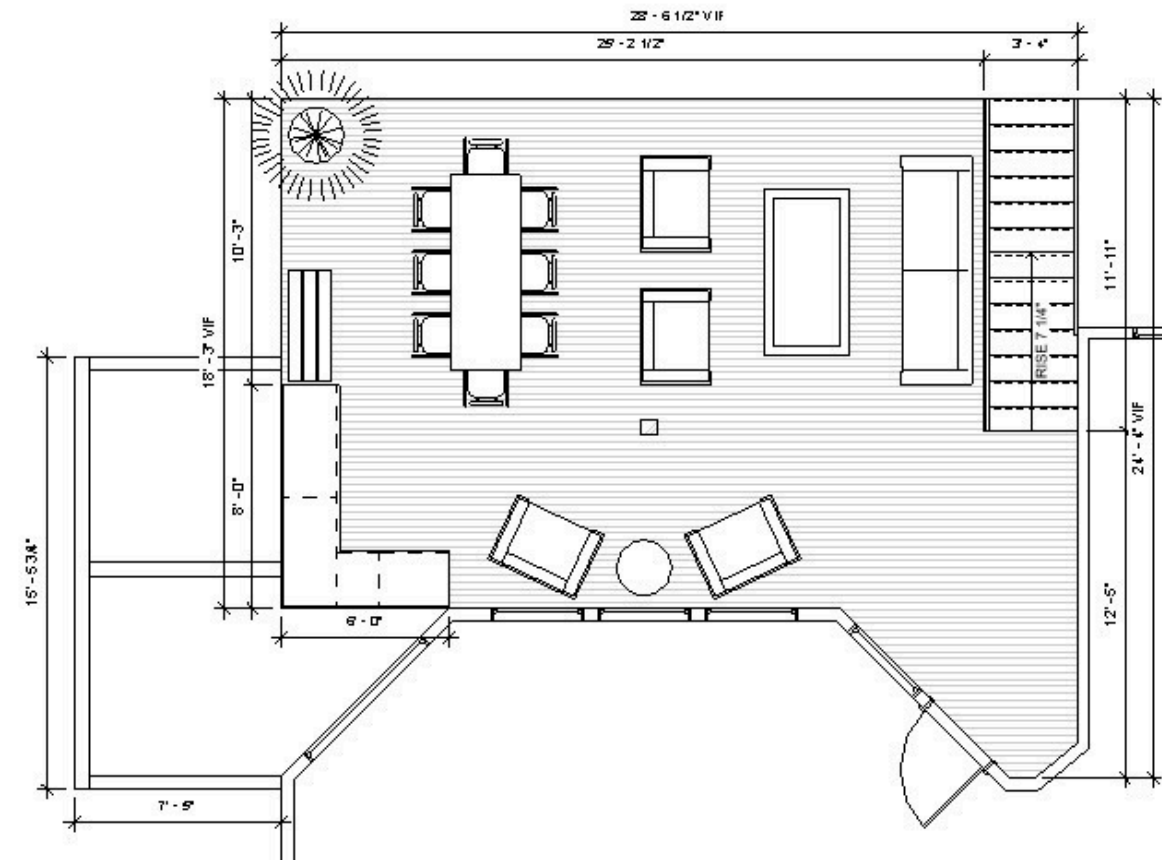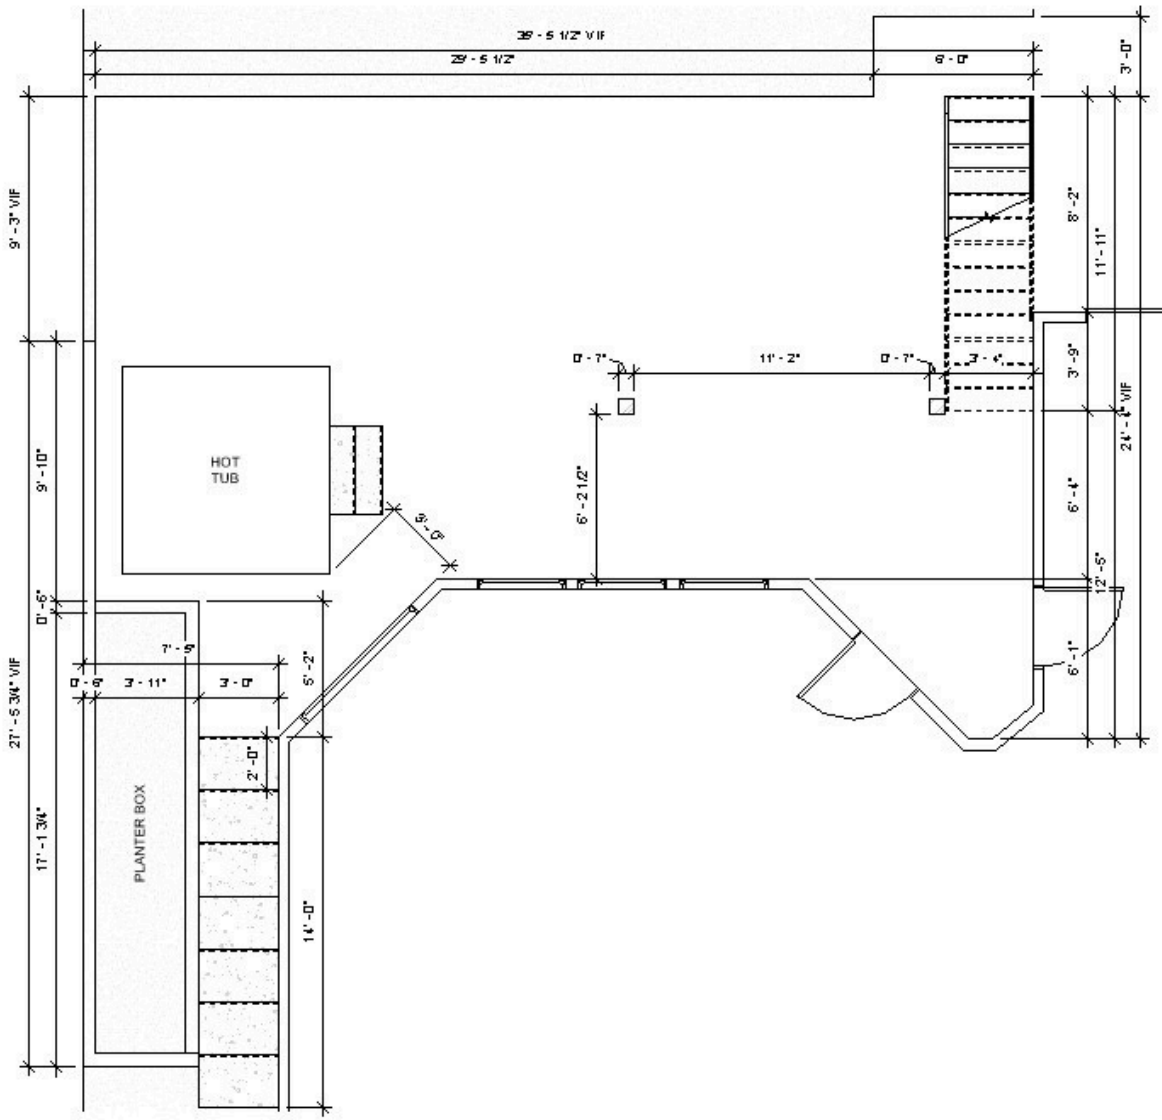


Okef Landscape

I was tasked by my client to come up with a xeriscape landscape plan for their property. Drafted in AutoCAD this space came to life with a variety of materials and plants.

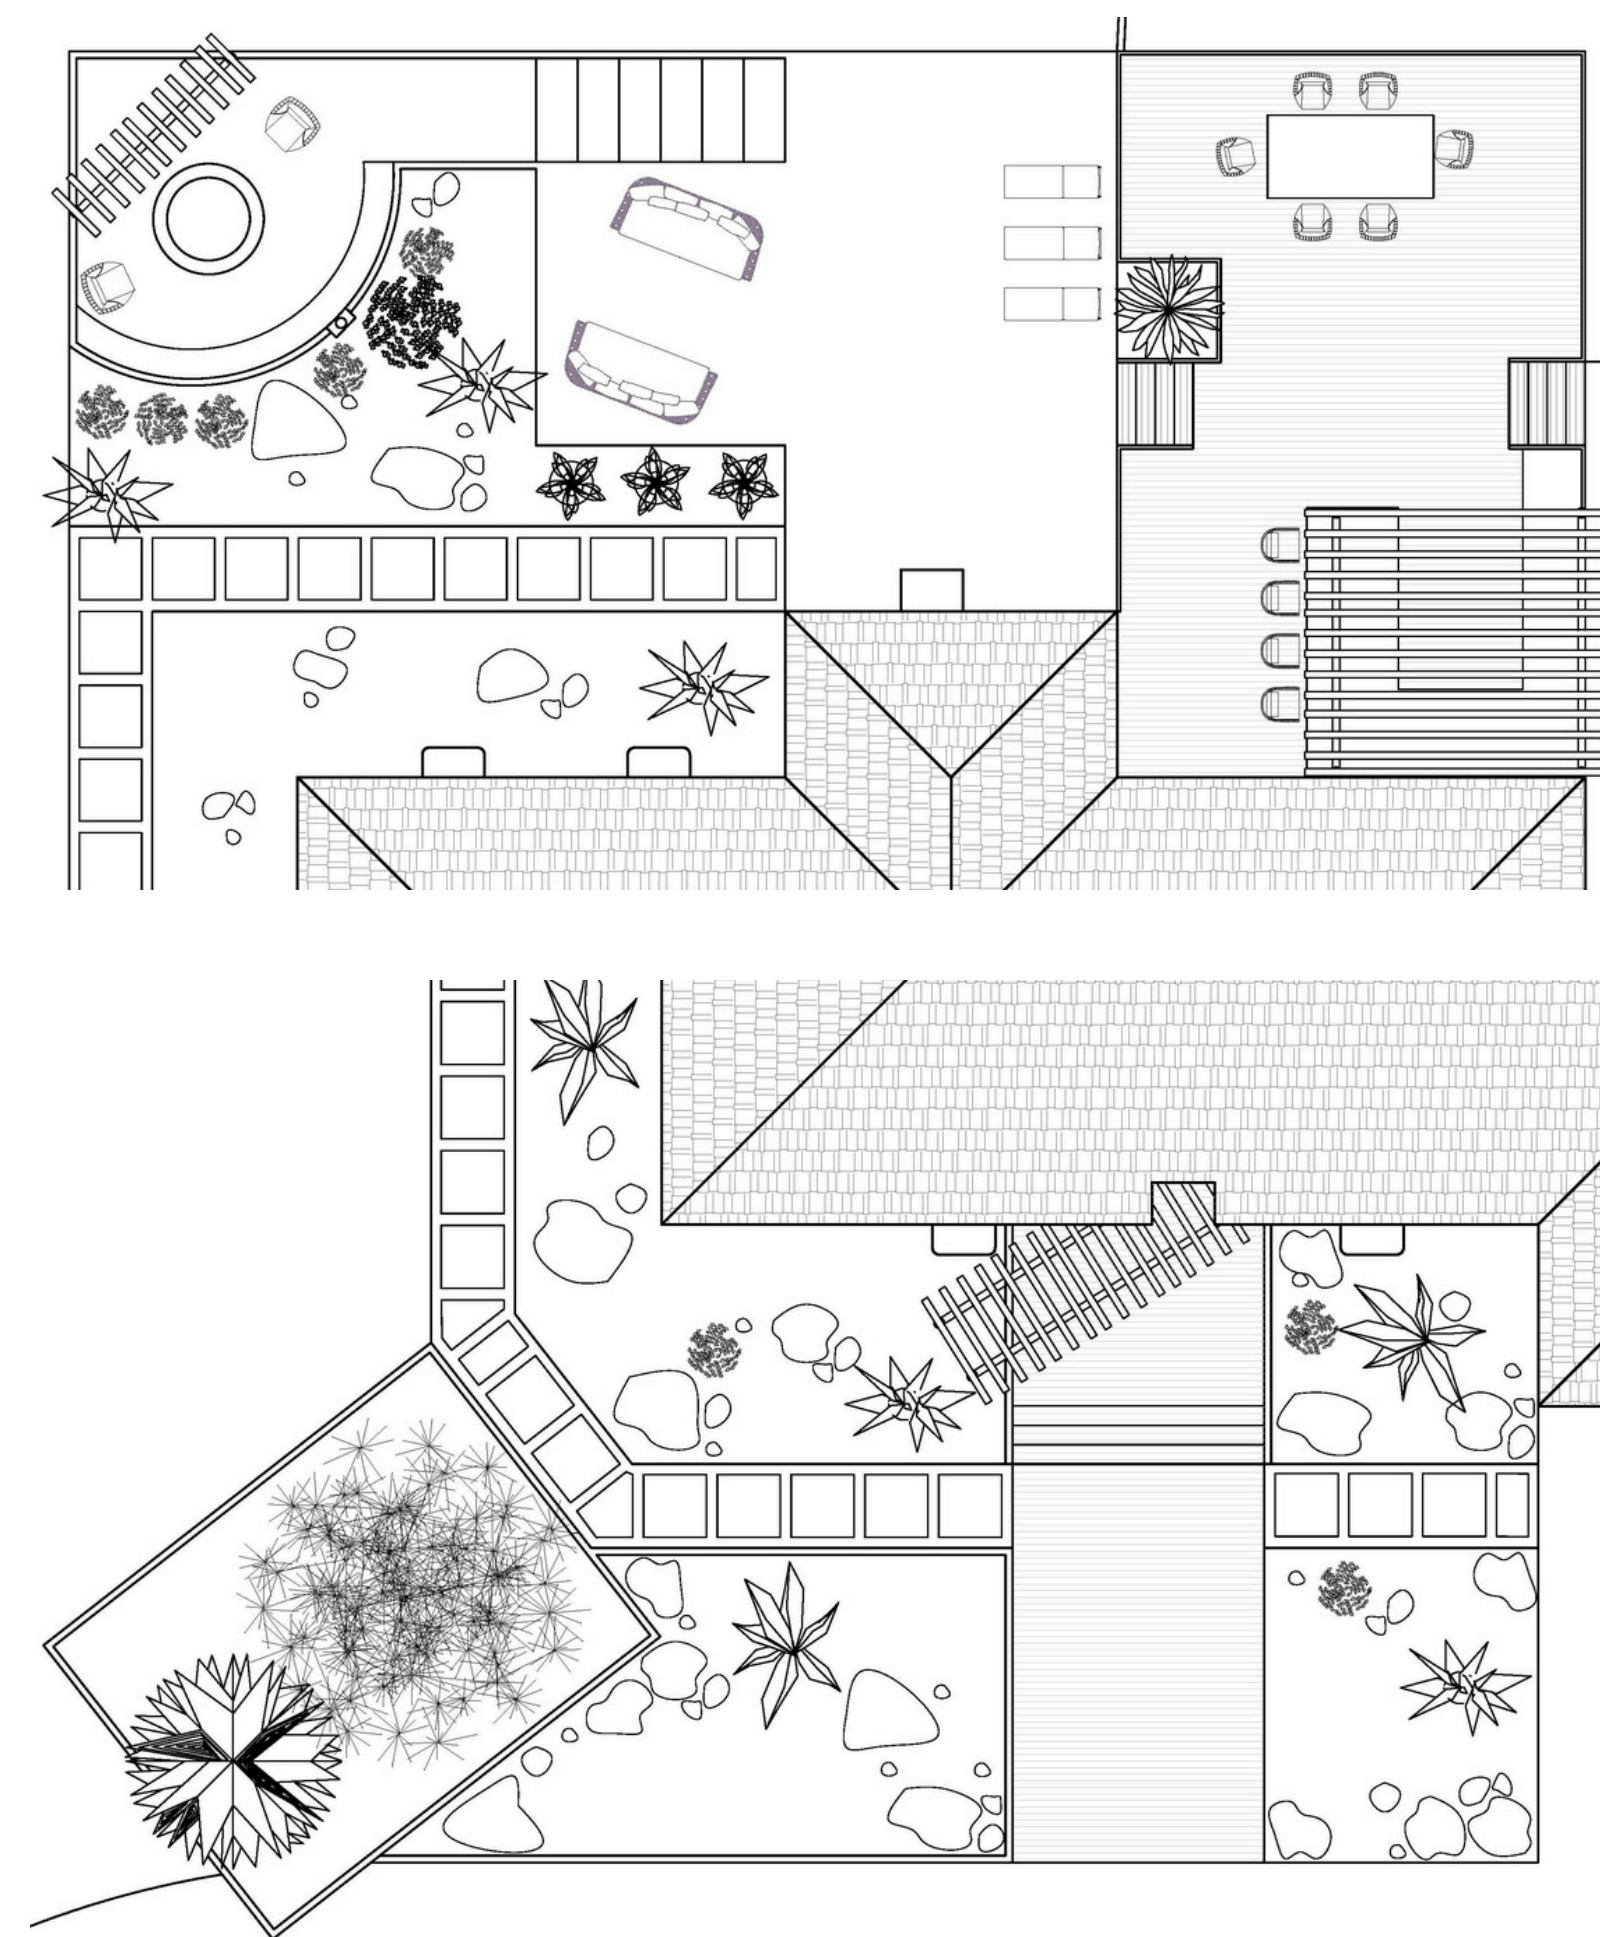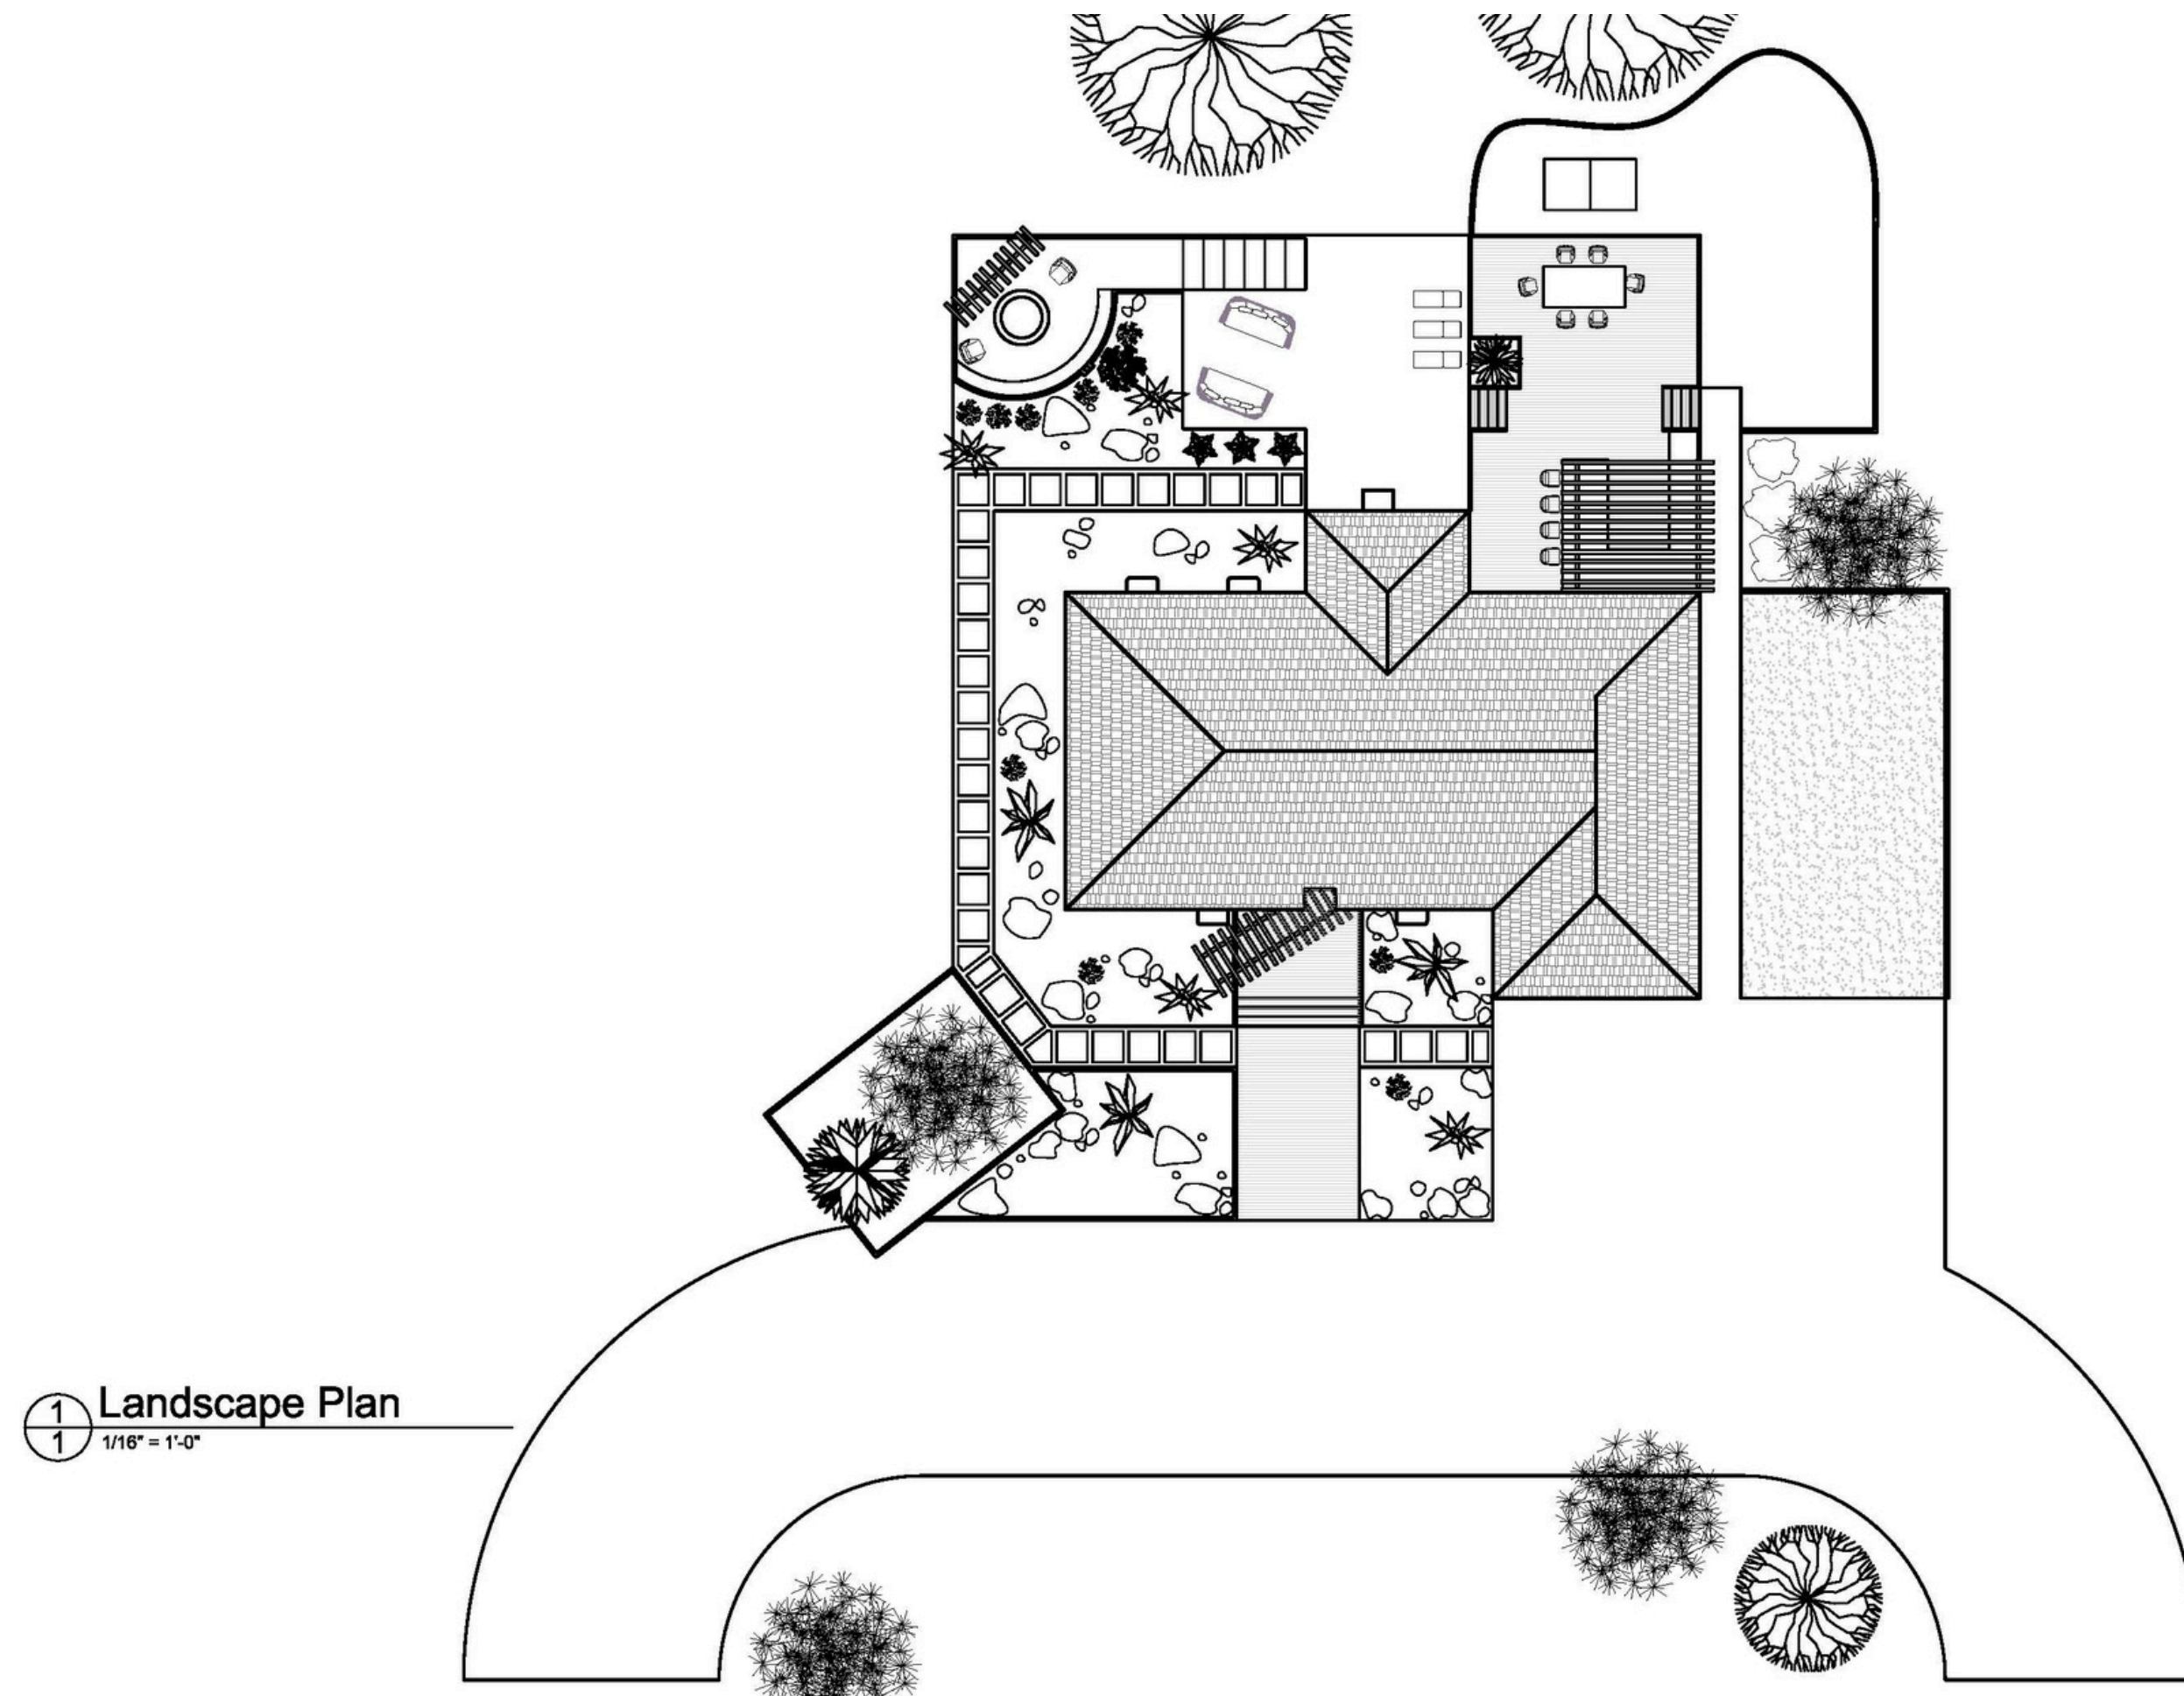

NOCO Marine Barge

This project was different than most. But NOCO Marine believed I could bring their vision to life. I mostly had creative liberty but my one requirement was to include a shark mouth in the wrap.

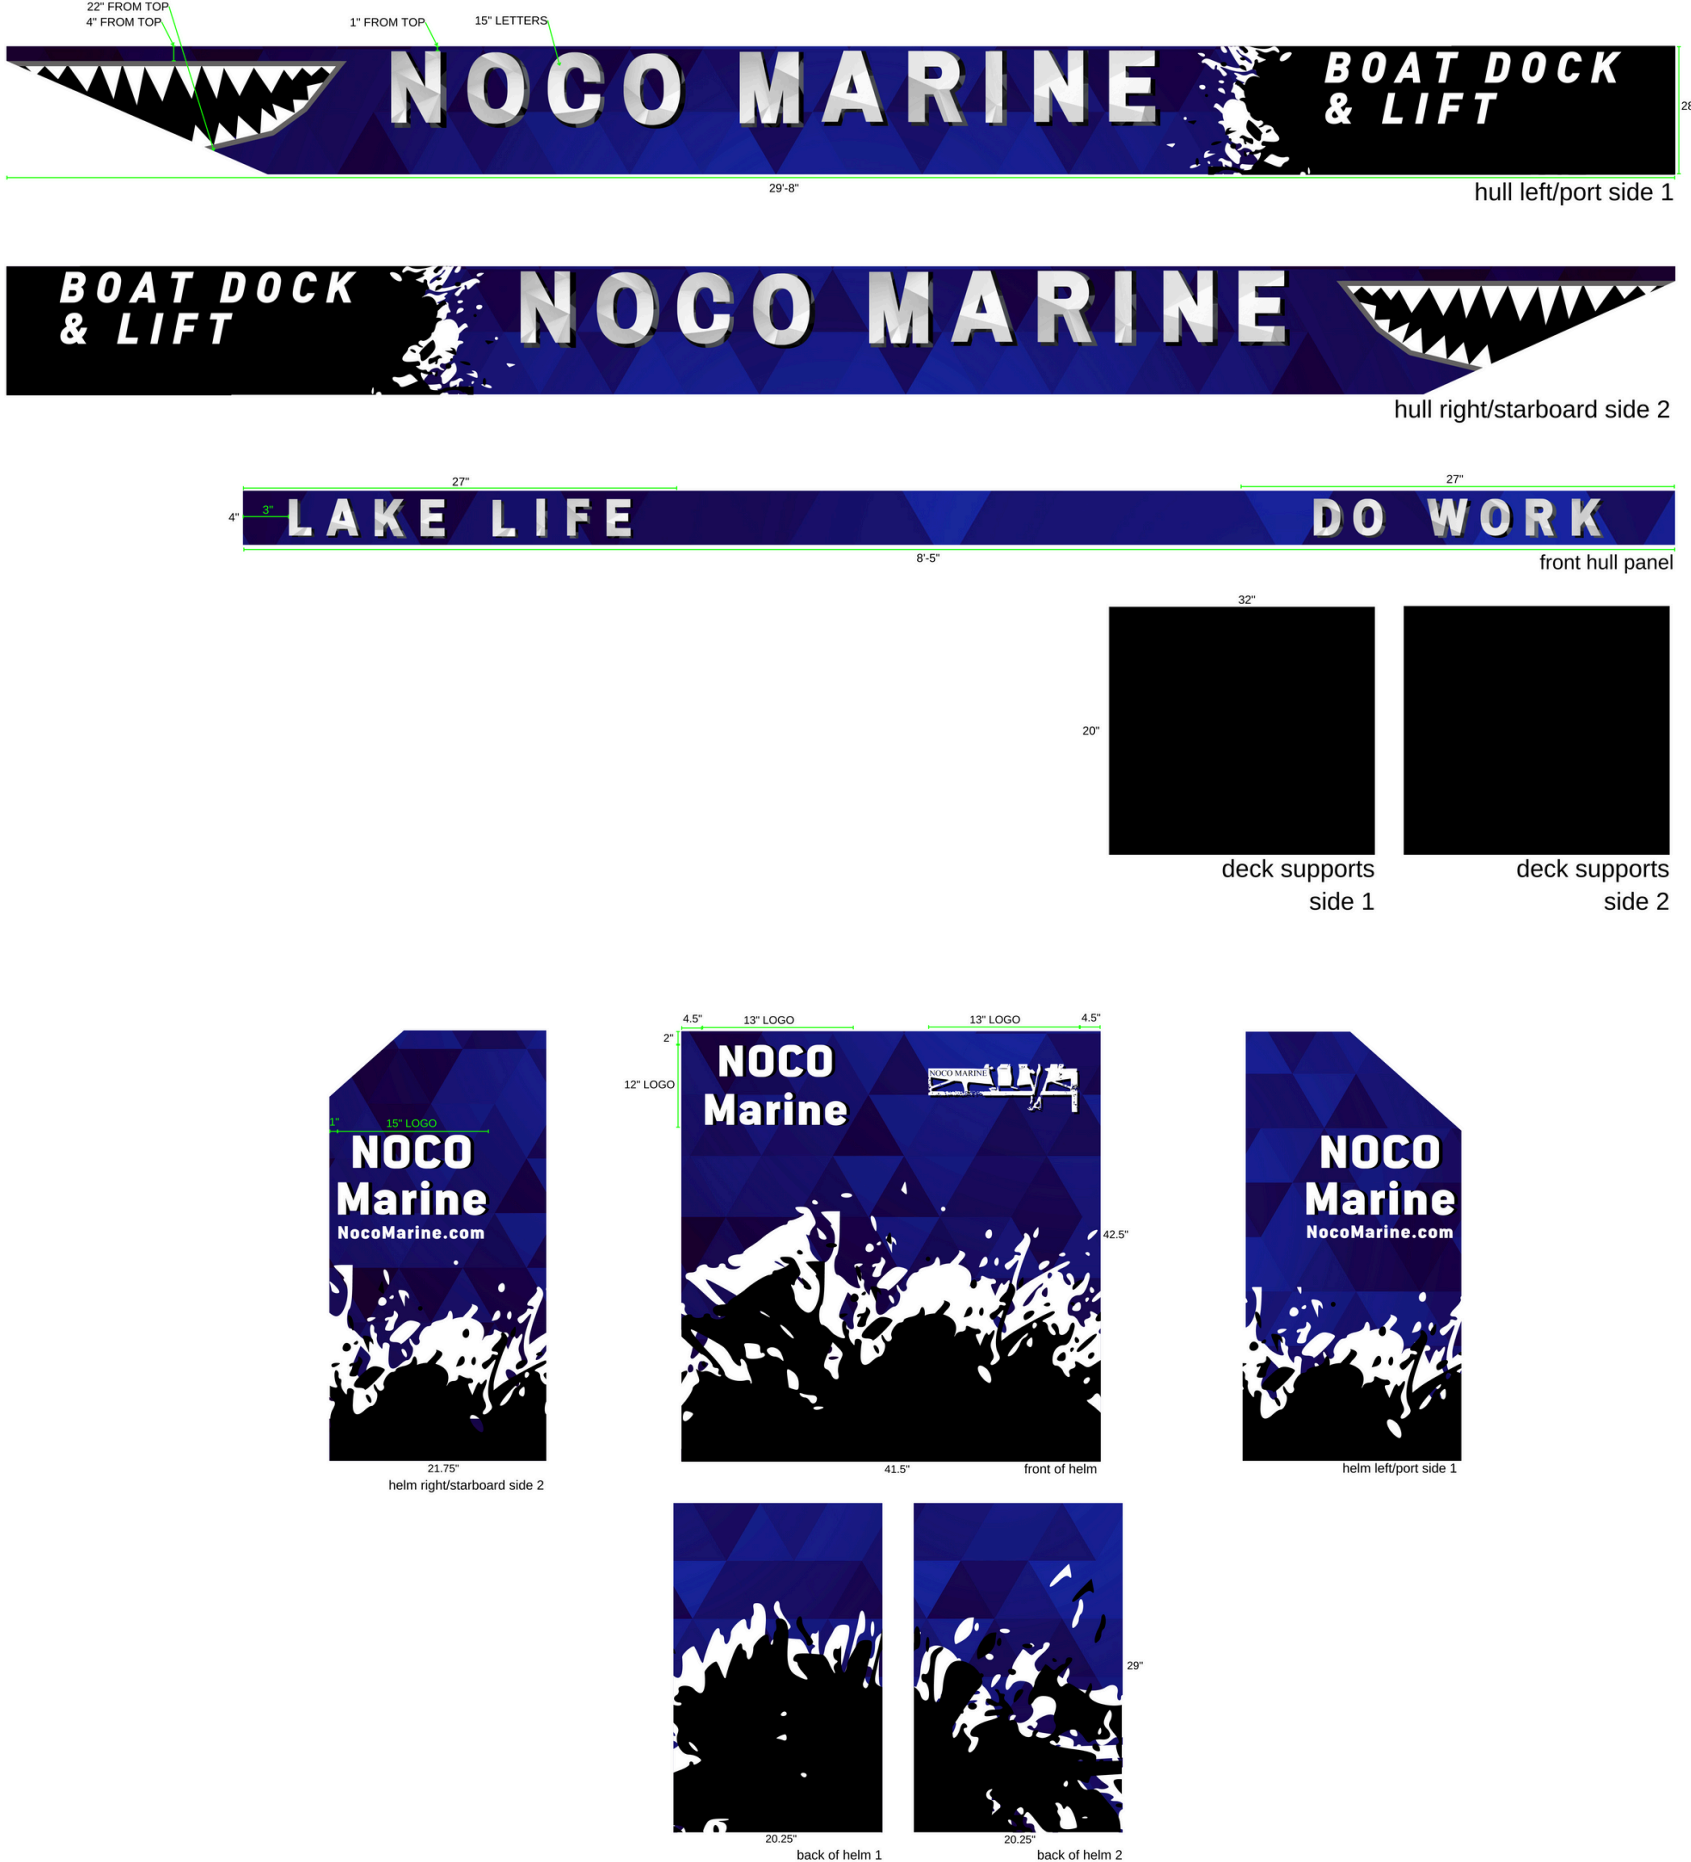


Lake Deck

With some of the furniture already here from the owner, I came in to rearrange, purchase new furniture and design the space. Now the owners can step onto a coastal/modern lake deck!



The Phoenix

This is an old home that is nicknamed the Phoenix because the home rose from the ashes. Ashes of an old smoker that previously lived in the home. But now we have a fun and unique hip-70s home.

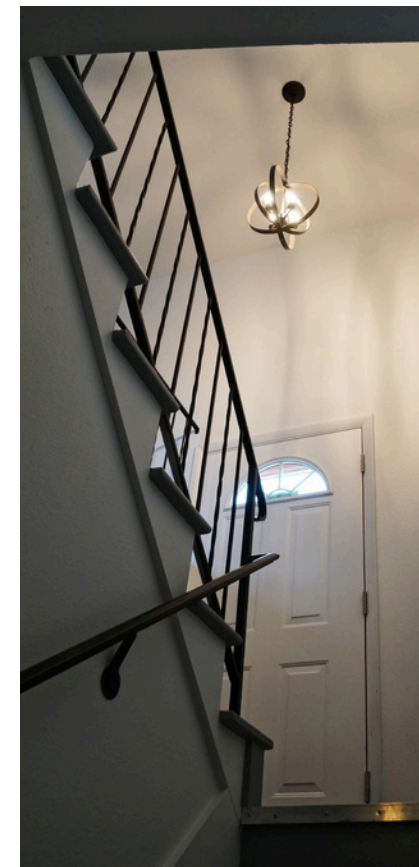

Capen Landscape

A landscape plan for a suburban front yard. My client asked for raised beds with organic shapes. Design with a fun twist while maintaining the traditional design of his home.

